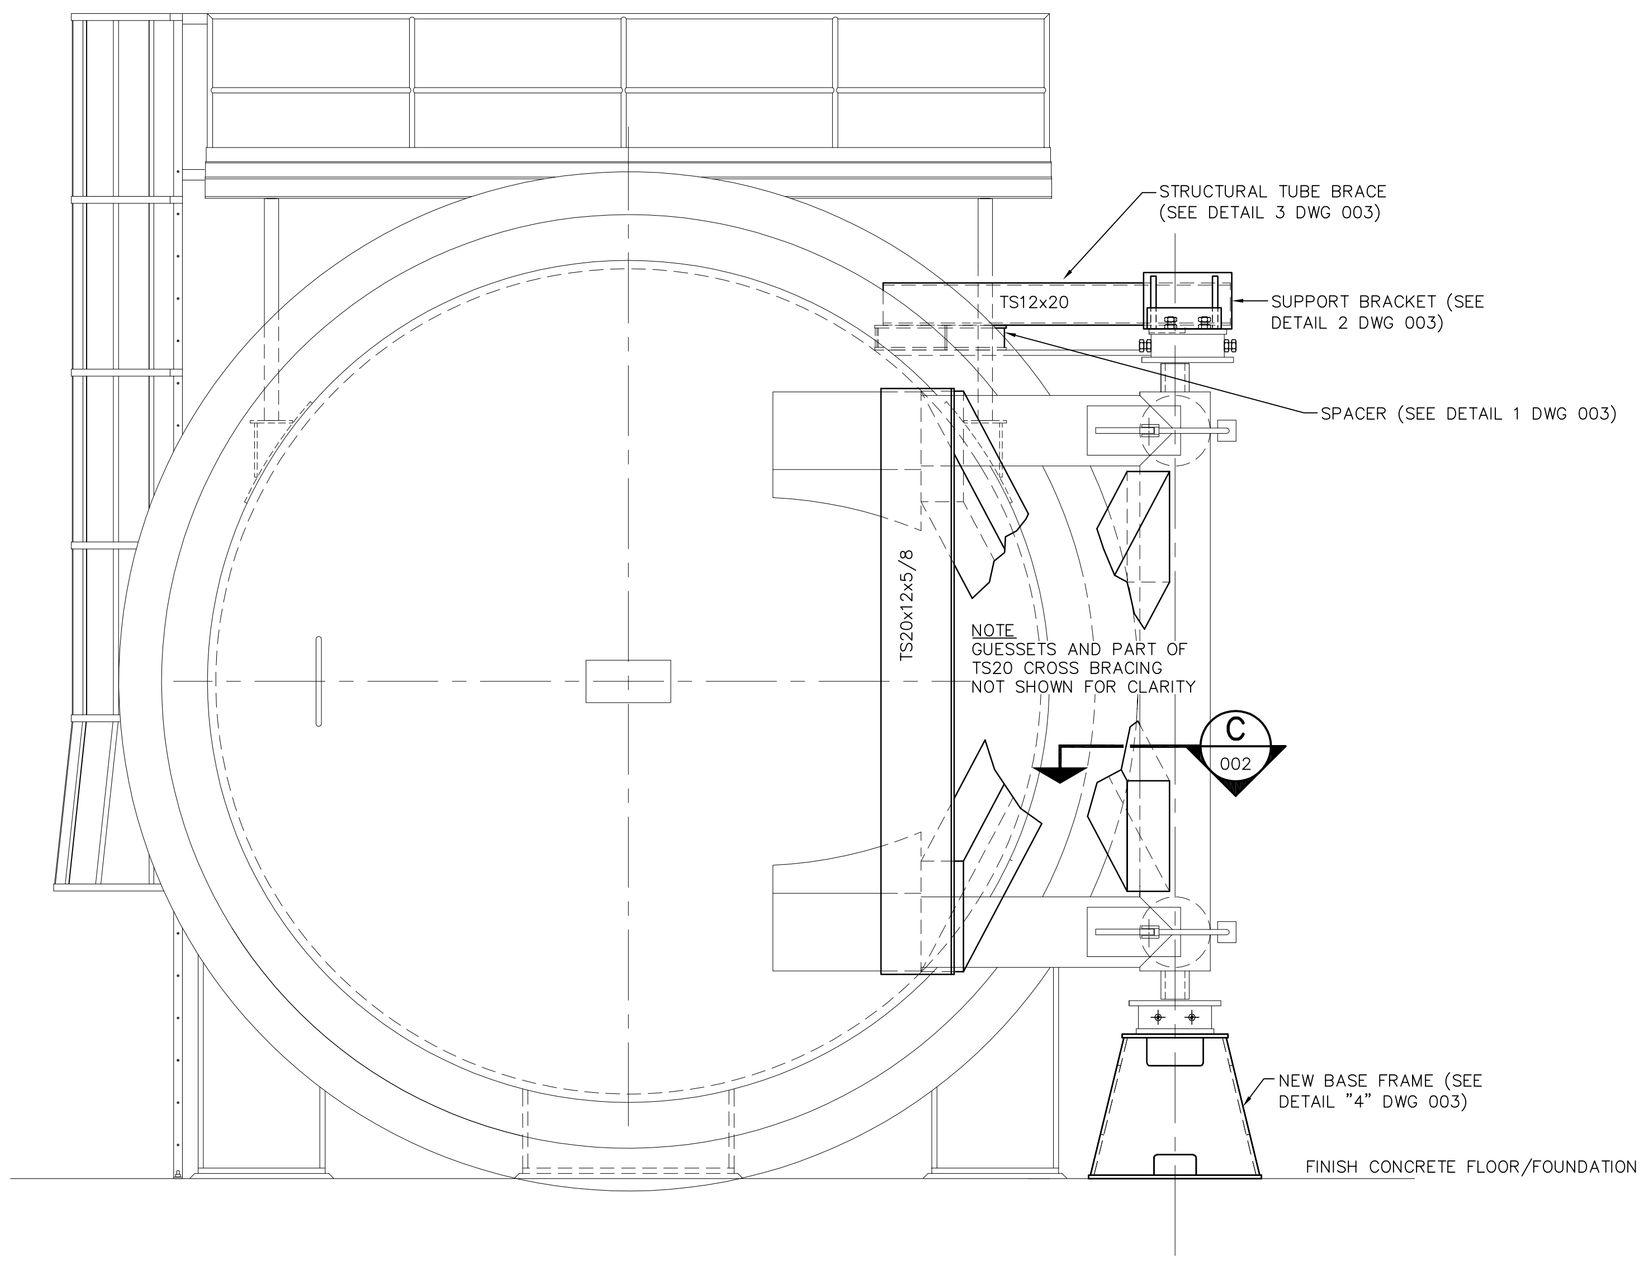

END ELEVATION

SCALE 3/8" = 1'-0"

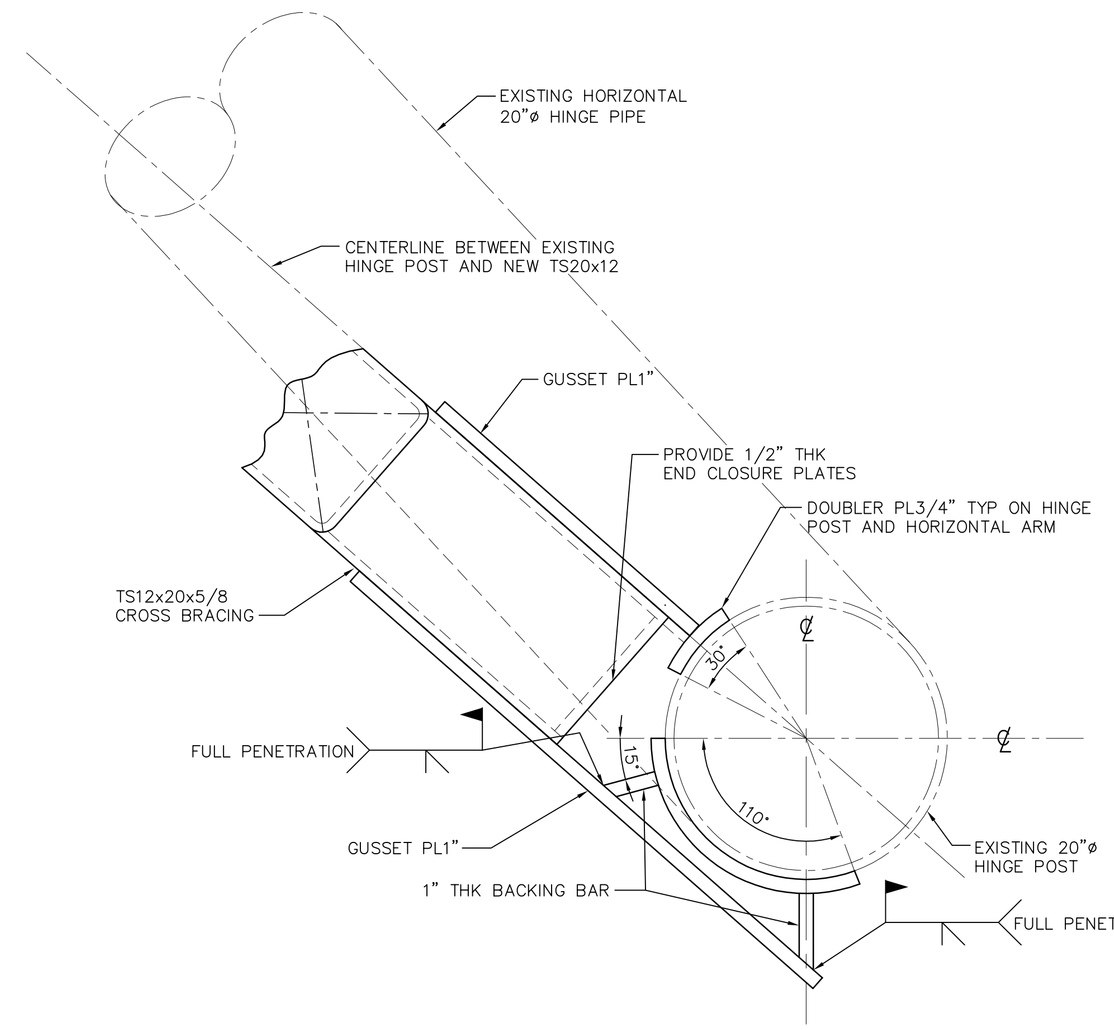

C/002 SECTION

SCALE 1 1/2" = 1'-0"

DRAWING No.	REF DRAWING	REV.	DATE	REVISION	REV. BY	CHECKED	APPROVED
070275-S-003	MISC STRUCTURAL DETAILS						
070275-S-001	PLAN, SECTION, AND NOTES	0	8/22/07	ISSUED FOR CONSTRUCTION	WC	RG	

KEY ENGINEERING, INC.
The key to your engineering solutions
P.O. BOX 1725
DECATUR, AL 35602
PH: (256) 351-1350
FAX: (256) 351-1360

TITLE REDSTONE ARSENAL BUILDING 4707
AUTOCLAVE DOOR SUPPORT MODIFICATIONS
ELEVATIONS

DWN WC | SCALE Shown | DATE 8/9/2007
CHKD Roy Germash | SHEET 070275-S-002 | REV. 0
APPR