ALL ELEVATIONS SHOWN ARE CONTROLLED BY BENCH MARK "D" (ELEVATION 750.34). SEE DRAWING NO. CF-137000 FOR LOCATION.

FINAL CONTOURS SHOWN ARE TO FINISHED GRADE. ROUGH GRADE ONLY TO THREE (3") INCHES BELOW FINISHED GRADE.

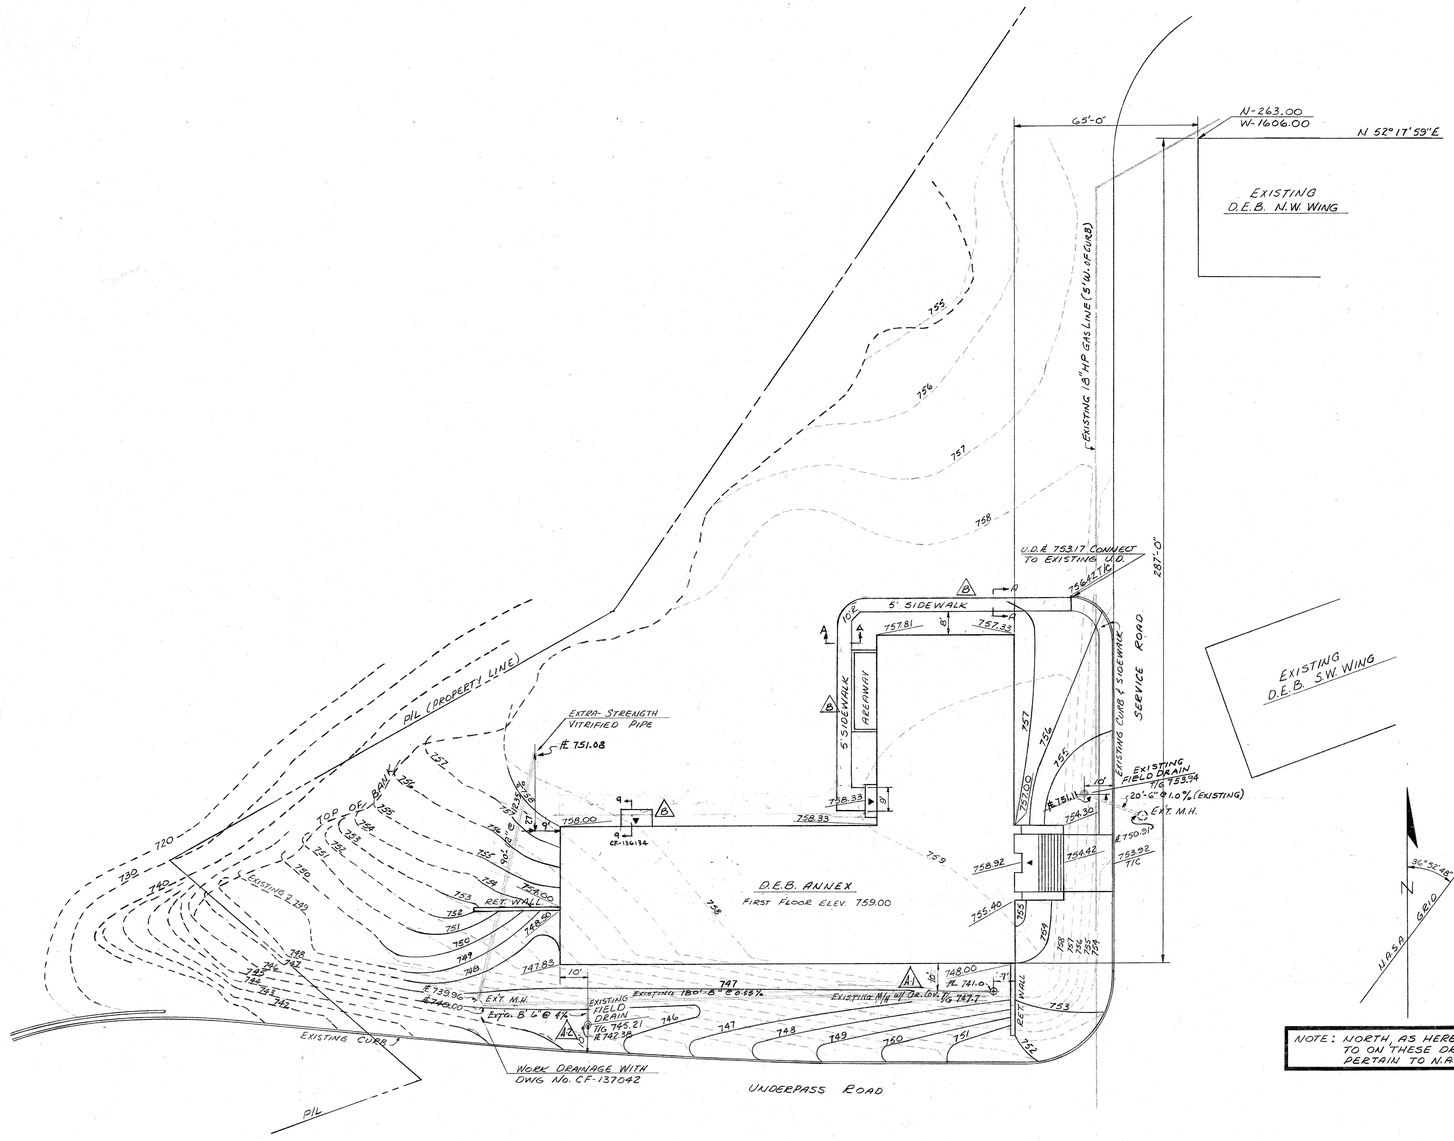

NOTE: NORTH, AS HEREINAFTER REFERRED TO ON THESE DRAWINGS, SHALL PERTAIN TO N.A.S.A. GRID NORTH.

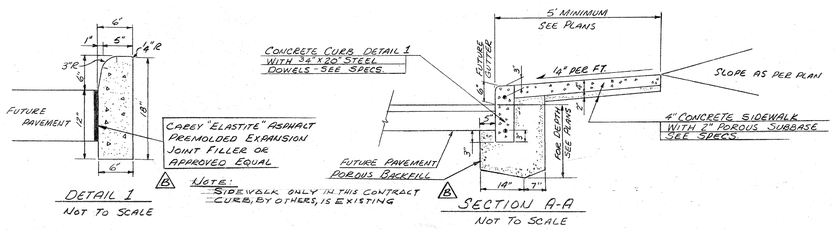

B	TO AGREE WITH ADDENDUM No. 3. DATED 7-30-63	11/10/63		
A.	2. ADD EXISTING 180'-8" @ 0.55% AND M/H W/ GR. COV. NOTE FL & T/G	8/7/63		
	1. CHANGE EXISTING 40'-6" @ 4% TO 8'-6" @ 4% CHANGE FL TO 740.0			

STATE OF OHIO
GERALD B. O'HARA
27504
REGISTERED
PROFESSIONAL ENGINEER

HUBBELL & BENES and HOFF, INC.
ARCHITECTS & ENGINEERS
1922 E. 107th St. CLEVELAND 6, OHIO

SCALE 1" = 20'-0"

UNLESS OTHERWISE SPECIFIED
.X DIM. MAY VARY ±
.XX DIM. MAY VARY ±
.XXX DIM. MAY VARY ±
ANGULAR DIM. MAY VARY ±
____ DIM. MAY VARY ±
BREAK SHARP EDGES

REFERENCES: J.O. 11981; C-3672

	INITIAL	DATE
DR.		
CK.		
D.ENG.	DFL	
R.ENG.		
P.ENG.		
D.S.HD.		
~~R.S.HD.~~		
D.D.CH.		5-20-63
R.D.CH.		

SAFETY APPROVAL BY DATE
AREA__SAFETY COMM.

DESIGNED BY— GOH CHECKED BY— APPROVED BY— JAK
DATE 5-18-63 JOB NO. 63317 SHEET ACCOUNT NO. 0102

CHANGE NO.	REVISION	DATE	CK. APP.

DEVELOPMENT ENGINEERING BUILDING ANNEX

ARCHITECTURAL
BUILDING LOCATION & GRADING PLAN

NATIONAL AERONAUTICS AND SPACE ADMINISTRATION
LEWIS RESEARCH CENTER
CLEVELAND, OHIO

DWG. NO. CF-137001