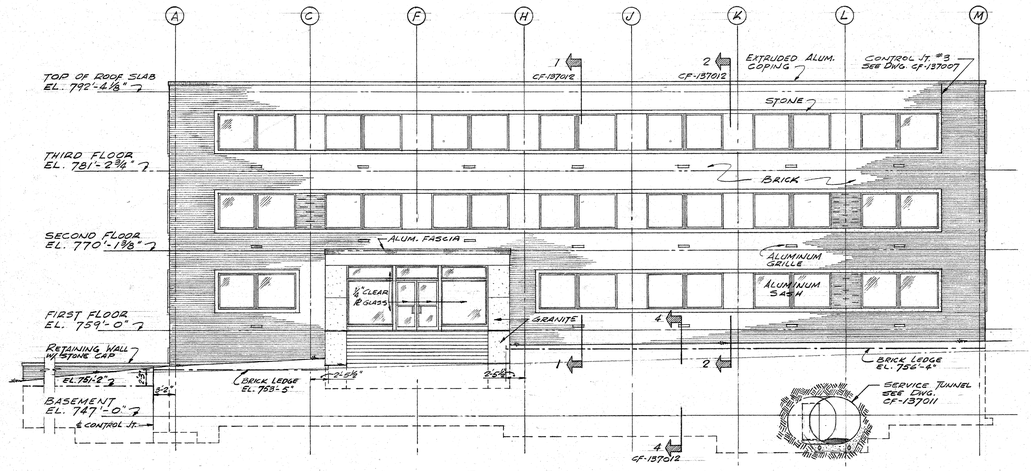

EAST ELEVATION SCALE: 1/8" = 1'-0"

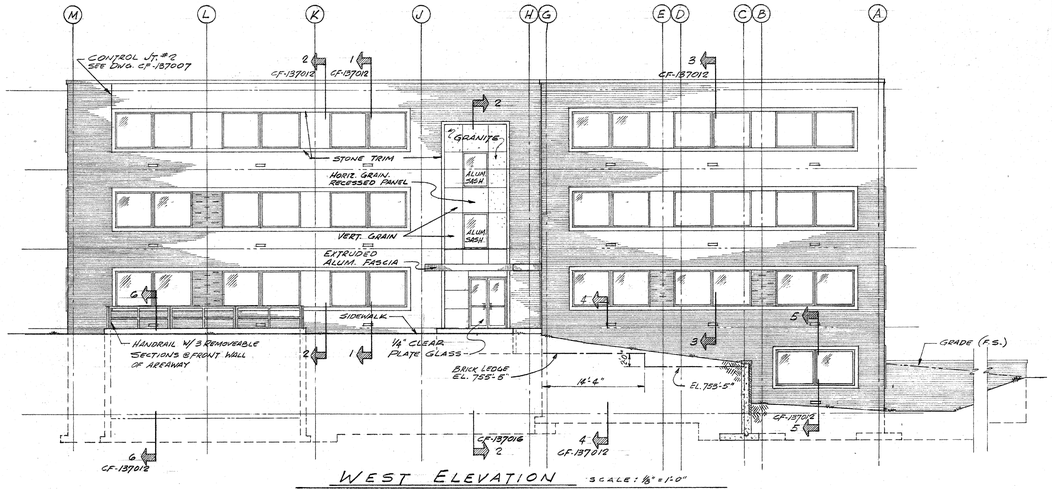

WEST ELEVATION SCALE: 1/8" = 1'-0"

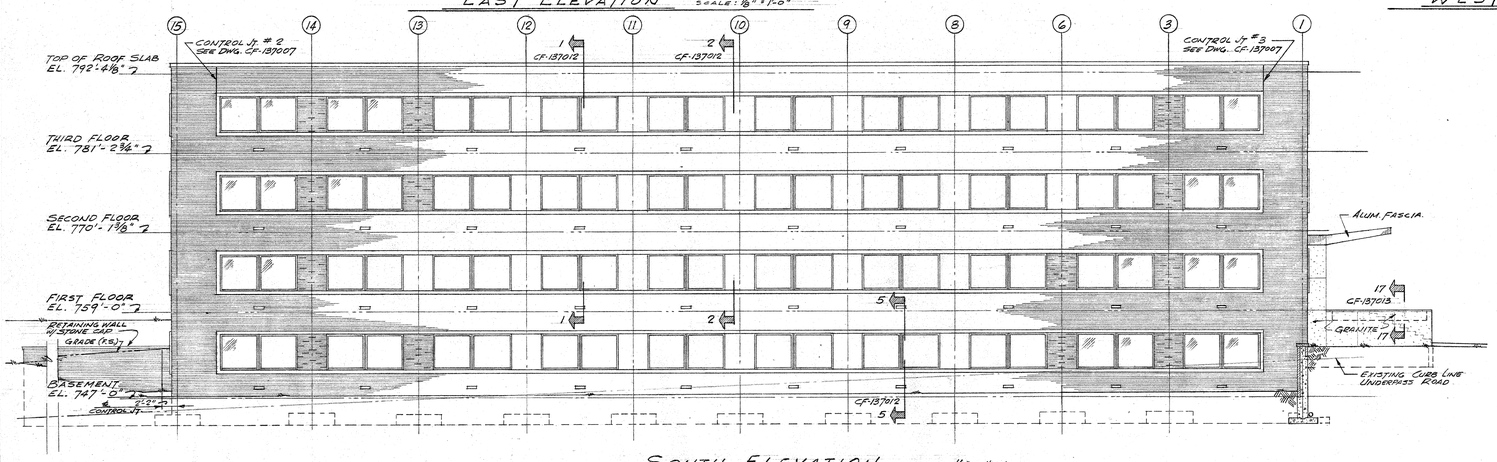

SOUTH ELEVATION SCALE: 1/8" = 1'-0"

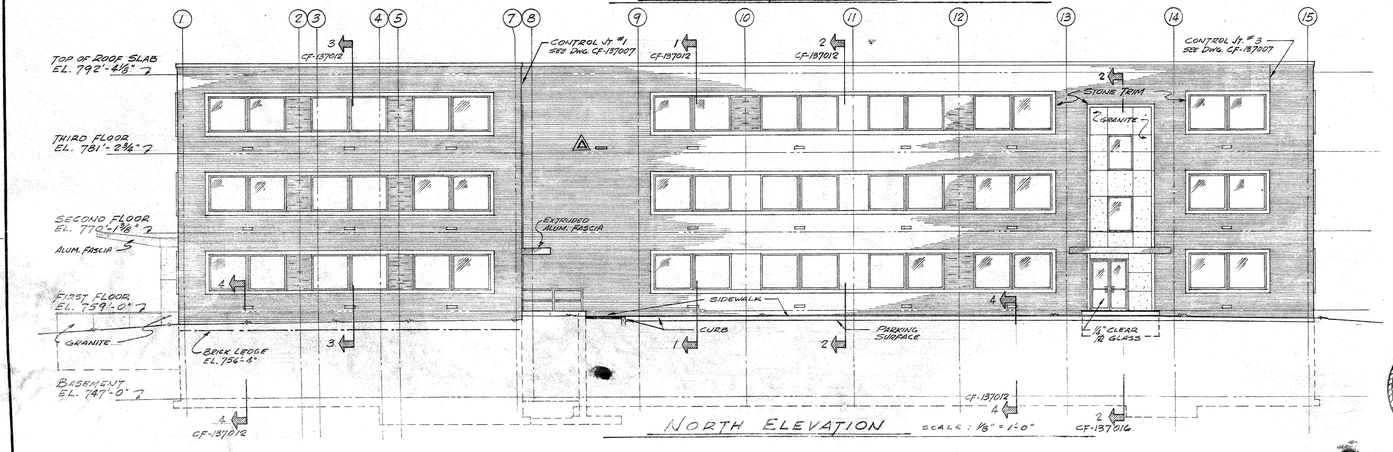

NORTH ELEVATION SCALE: 1/8" = 1'-0"

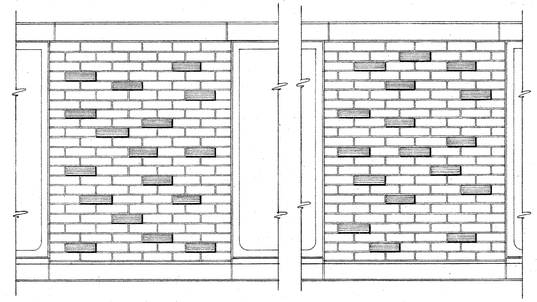

ELEVATION OF BRICK PIER (1) SCALE: 3/4" = 1'-0"

ALTERNATE ELEVATION (2)

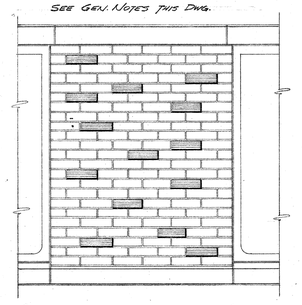

ALTERNATE ELEVATION (3)

GENERAL NOTES:

BRICK PIERS:

1. USE RANDOM SELECTION OF PATTERNS WITH NONE REPEATED IN ADJACENT PANELS. (VERTICALLY OR HORIZONTALLY)
2. PATTERNS USED ARE TO BE EXACTLY AS INDICATED OR REVERSED (OPPOSITE HAND) - MASON HAVING A SELECTION OF SIX PATTERNS.
3. SHADED AREAS INDICATE PROJECTING BRICK (1/2" PROJECTION) AND ARE NOT TO BE INTERPERTED AS A DARK COLORED BRICK.

BRICK LEDGE:

UNLESS OTHERWISE NOTED BRICK LEDGE IS 1'-6" BELOW FIRST FLOOR LINE AT EL 759'-8". SEE ITEM #7 ON GENERAL NOTES ON STRUCT. DWG. CF-137031 & EXTERIOR WALL SECTIONS 4 & 5 DWG. CF-137012.

HUBBELL & BENES and HOFF, INC.
ARCHITECTS & ENGINEERS
1922 E. 107th St. CLEVELAND 6, OHIO

STATE OF OHIO JOHN G. KISH 954 REGISTERED ARCHITECT

DESIGNED BY— E.F.L.	CHECKED BY— J.W.M.	APPROVED BY—
DATE 5-18-63	JOB NO. 63317	SHEET ACCOUNT NO. 0106

SCALE: AS NOTED
UNLESS OTHERWISE SPECIFIED
.X DIM. MAY VARY ±
.XX DIM. MAY VARY ±
.XXX DIM. MAY VARY ±
ANGULAR DIM. MAY VARY ±
_____ DIM. MAY VARY ±
BREAK SHARP EDGES

REFERENCES: J.C. 11981; C-5672

SAFETY APPROVAL BY DATE
AREA SAFETY COMM.

INITIAL	DATE
DR.	
CK.	
D. ENG.	
R. ENG.	
P. ENG.	
D.S. HD.	
D.D.CH.	5-21-63
R.D.CH.	5-21-63

CHANGE NO.	REVISION	DATE	CK. APP.
A	TO AGREE WITH ADDENDUM No. 3 DATED 7-30-63	11-18-63	JWM

DEVELOPMENT ENGINEERING BUILDING ANNEX
ARCHITECTURAL
EXTERIOR ELEVATIONS

NATIONAL AERONAUTICS AND SPACE ADMINISTRATION
LEWIS RESEARCH CENTER
CLEVELAND, OHIO

DWG. NO. CF-137010