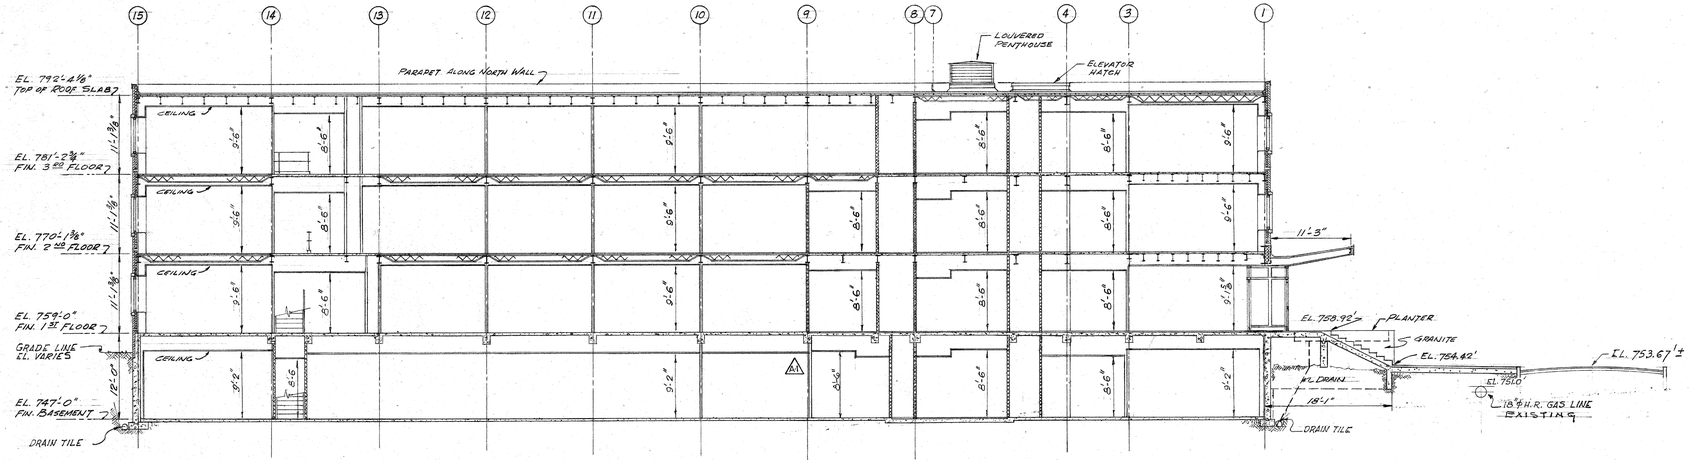

LONGITUDIAL SECTION A-A DWG.- CF-137005
SCALE: 1/8" = 1'-0"

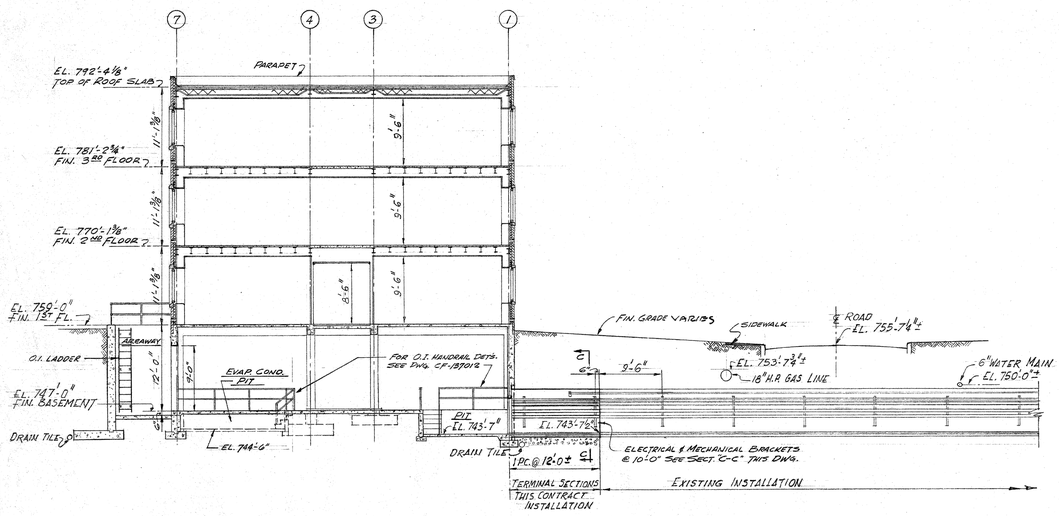

SECTION THRU WING ℄ TUNNEL - B - B DWG.- CF-137005
SCALE: 1/8" = 1'-0"

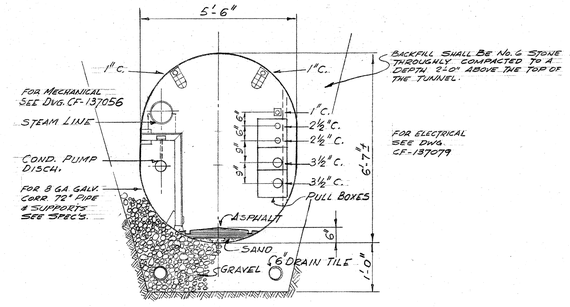

SECTION "C-C"
SCALE: 1½" = 1'-0"

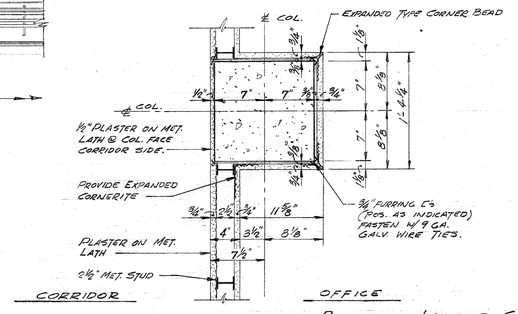

TYPICAL DETAIL OF BASEMENT INTERIOR COL.
SCALE: 1½" = 1'-0"

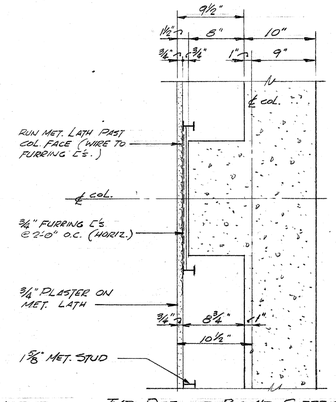

TYP. DET. OF BSMT. EXTERIOR COL.
SCALE: 1½" = 1'-0"

STATE OF OHIO JOHN G. KISH 954 REGISTERED ARCHITECT

A	1	ADD. PARTITION IN BASEMENT ON GR. LINE 9 & CEILING	9-3-76	R.S.K.	

CHANGE NO.	REVISION	DATE	CK. APP.
	DEVELOPMENT ENGINEERING BUILDING ANNEX		
	ARCHITECTUAL TYPICAL CROSS SECTIONS		

HUBBELL & BENES and HOFF, INC.
ARCHITECTS & ENGINEERS
1922 E. 107th St. CLEVELAND 6, OHIO

DESIGNED BY— E.L. F.G.H. CHECKED BY— J.W.M. APPROVED BY— [illegible]
DATE 5-18-63 JOB NO. 63317 SHEET ACCOUNT NO. 0107

SCALE: 1/8" = 1'-0"
UNLESS OTHERWISE SPECIFIED
.X DIM. MAY VARY ±
.XX DIM. MAY VARY ±
.XXX DIM. MAY VARY ±
ANGULAR DIM. MAY VARY ±
_____ DIM. MAY VARY ±
BREAK SHARP EDGES

REFERENCES: J.O. 11981; C-3672

SAFETY APPROVAL	BY	DATE
AREA—SAFETY COMM.		

INITIAL	DATE
DR.	
CK.	
D.ENG.	5/7
R.ENG.	
P.ENG.	
D.S.MD.	
~~D.S.MD.~~	
D.D.CH.	5/7 5-20-63
R.D.CH.	

NATIONAL AERONAUTICS AND SPACE ADMINISTRATION
LEWIS RESEARCH CENTER
CLEVELAND, OHIO

DWG. NO. CF-137011