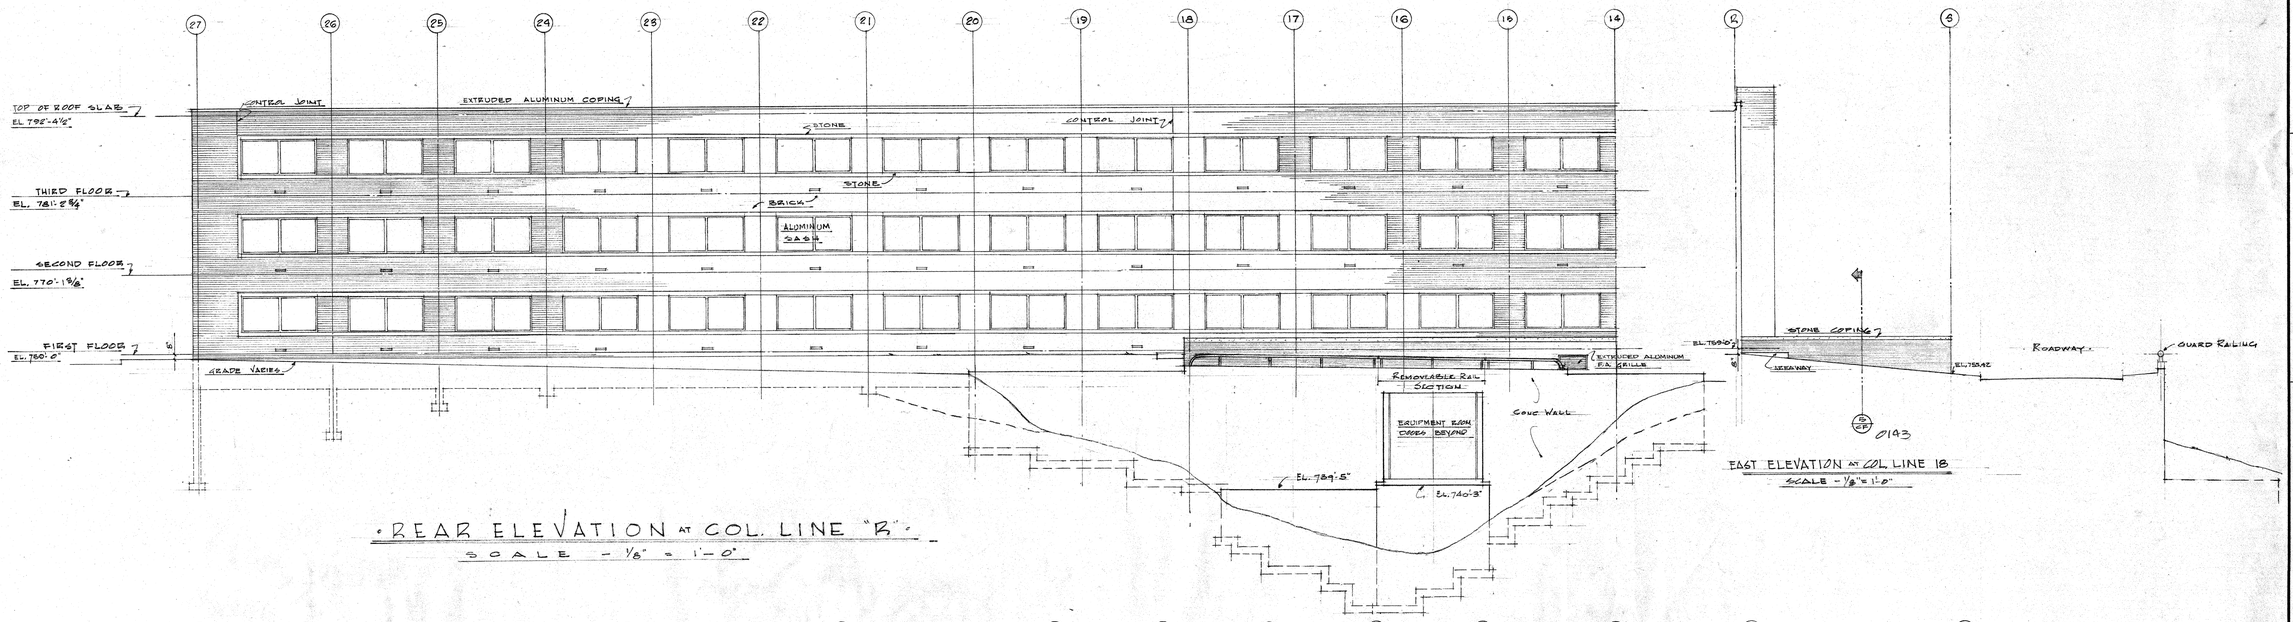

REAR ELEVATION AT COL. LINE "R"
SCALE - ⅛" = 1'-0"

EAST ELEVATION AT COL. LINE 18
SCALE - ⅛" = 1'-0"

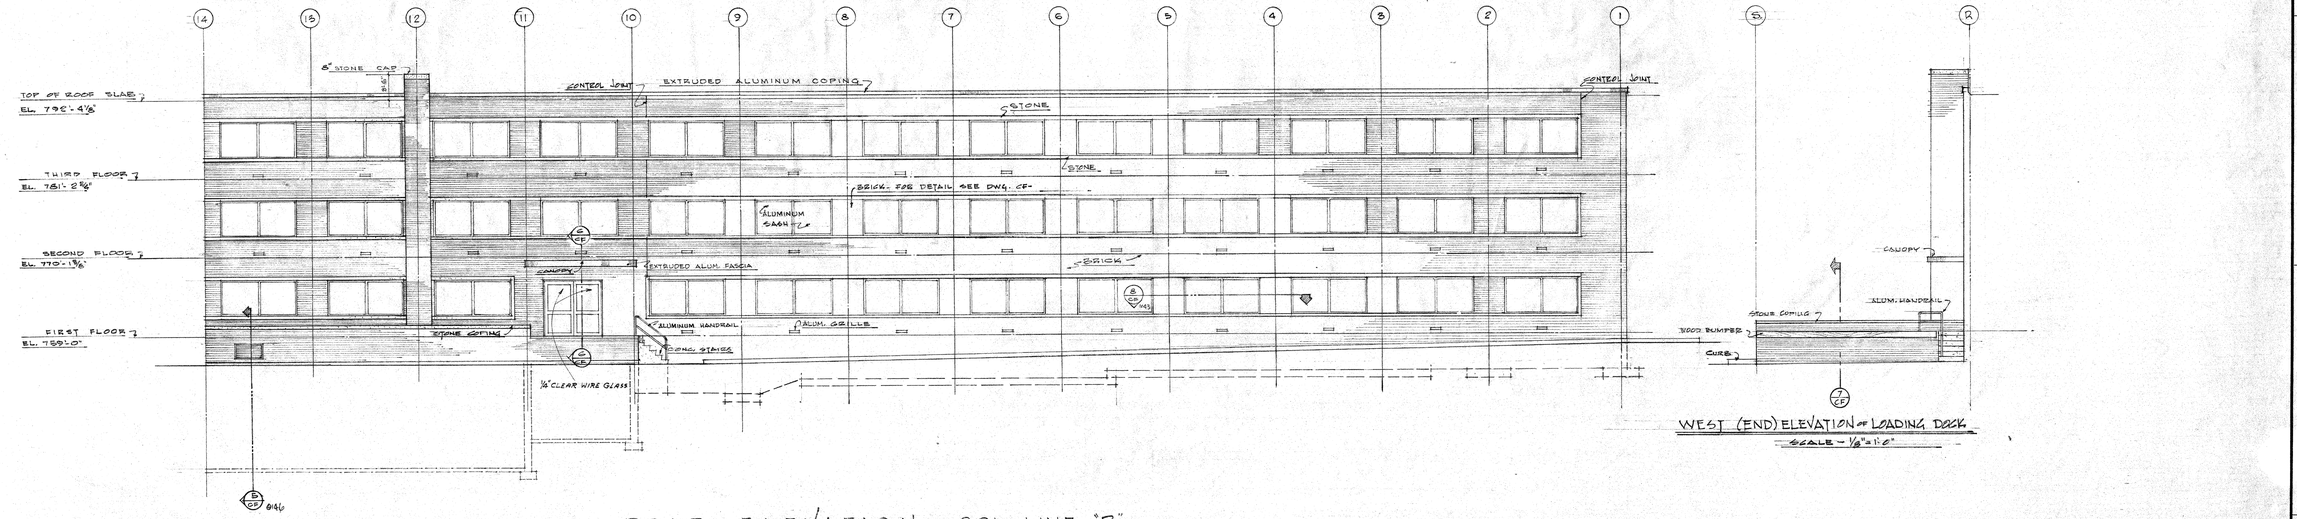

REAR ELEVATION AT COL. LINE "R"
SCALE - ⅛" = 1'-0"

WEST (END) ELEVATION OF LOADING DOCK
SCALE - ⅛" = 1'-0"

STATE OF OHIO
JOHN G. KISH
954
REGISTERED
ARCHITECT

HUBBELL & BENES and HOFF, INC.
ARCHITECTS & ENGINEERS
1922 E. 107th St. CLEVELAND 6, OHIO

DESIGNED BY- R.S.TOTH CHECKED BY- J.W.M. APPROVED BY- JGK
DATE 7-30-62 JOB NO. 62303 SHEET ACCOUNT NO. 0115

SCALE ⅛" = 1'-0"
UNLESS OTHERWISE SPECIFIED
.X DIM. MAY VARY ±
.XX DIM. MAY VARY ±
.XXX DIM. MAY VARY ±
ANGULAR DIM. MAY VARY ±
____ DIM. MAY VARY ±
BREAK SHARP EDGES

REFERENCES		INITIAL	DATE
JO 11806	DR.		
C-5470	CK.		
	D.ENG.	EML	
	R.ENG.		
	P.ENG.	JJB	
	D.S.HD.	JMS	
SAFETY APPROVAL	R.S.HD.	RCM	
BY DATE	D.D.CH.	BSG	8/16/62
AREA SAFETY COMM.	R.D.CH.		

CHANGE	NO.	REVISION	DATE	CK. APP.

DEVELOPMENT ENGINEERING BUILDING PROJECT
STRUCTURES - ROADS - UTILITIES
ARCHITECTURAL
DEVELOPMENT ENGINEERING BUILDING
REAR ELEVATION

NATIONAL AERONAUTICS AND SPACE ADMINISTRATION
LEWIS RESEARCH CENTER
CLEVELAND, OHIO

DWG. NO. CF-136719