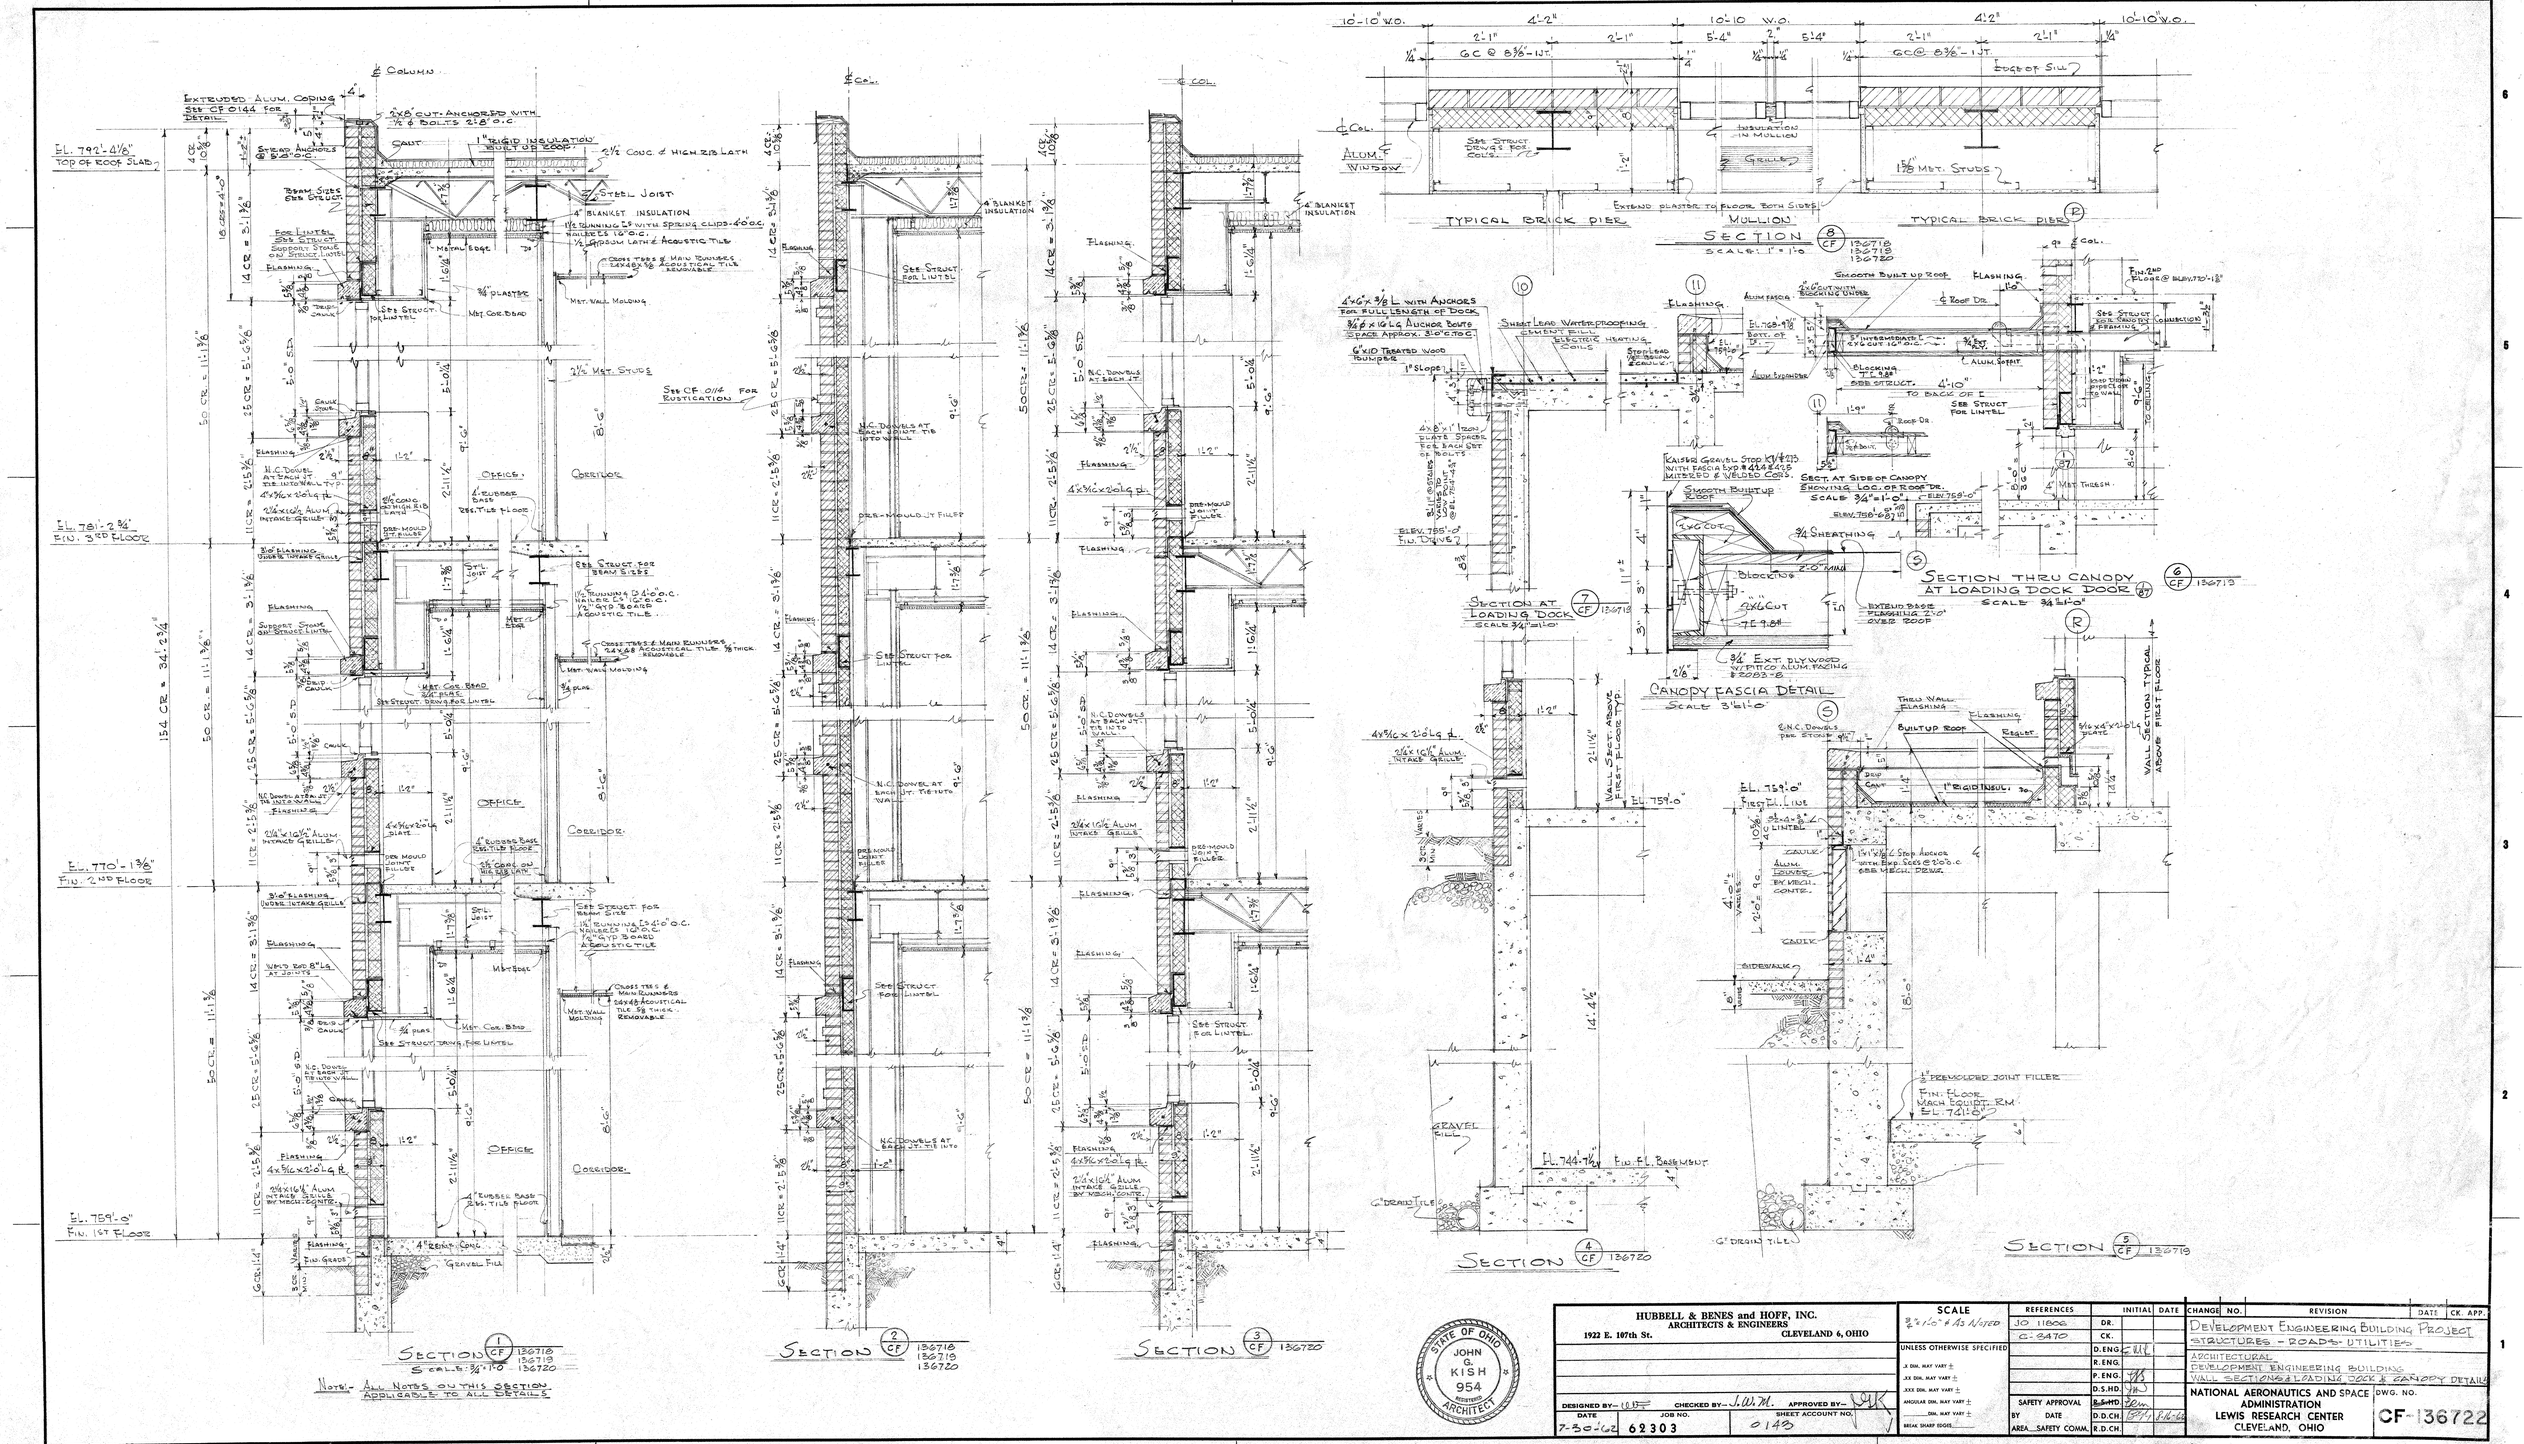

HUBBELL & BENES and HOFF, INC.
ARCHITECTS & ENGINEERS
1922 E. 107th St. CLEVELAND 6, OHIO

DESIGNED BY— CHECKED BY— J.W.M. APPROVED BY—
DATE 7-30-62 JOB NO. 62303 SHEET ACCOUNT NO. 0143

SCALE 3/4"=1'-0" & AS NOTED
UNLESS OTHERWISE SPECIFIED
.X DIM. MAY VARY ±
.XX DIM. MAY VARY ±
.XXX DIM. MAY VARY ±
ANGULAR DIM. MAY VARY ±
___ DIM. MAY VARY ±
BREAK SHARP EDGES

REFERENCES		INITIAL	DATE
JO 11806	DR.		
C-8470	CK.		
	D.ENG.		
	R.ENG.		
	P.ENG.		
	D.S.HD.		
SAFETY APPROVAL	R.S.HD.		
BY DATE	D.D.CH.		
AREA SAFETY COMM.	R.D.CH.		

CHANGE NO.	REVISION	DATE	CK. APP.

DEVELOPMENT ENGINEERING BUILDING PROJECT
STRUCTURES - ROADS - UTILITIES
ARCHITECTURAL
DEVELOPMENT ENGINEERING BUILDING
WALL SECTIONS & LOADING DOCK & CANOPY DETAILS

NATIONAL AERONAUTICS AND SPACE ADMINISTRATION
LEWIS RESEARCH CENTER
CLEVELAND, OHIO

DWG. NO. CF-136722