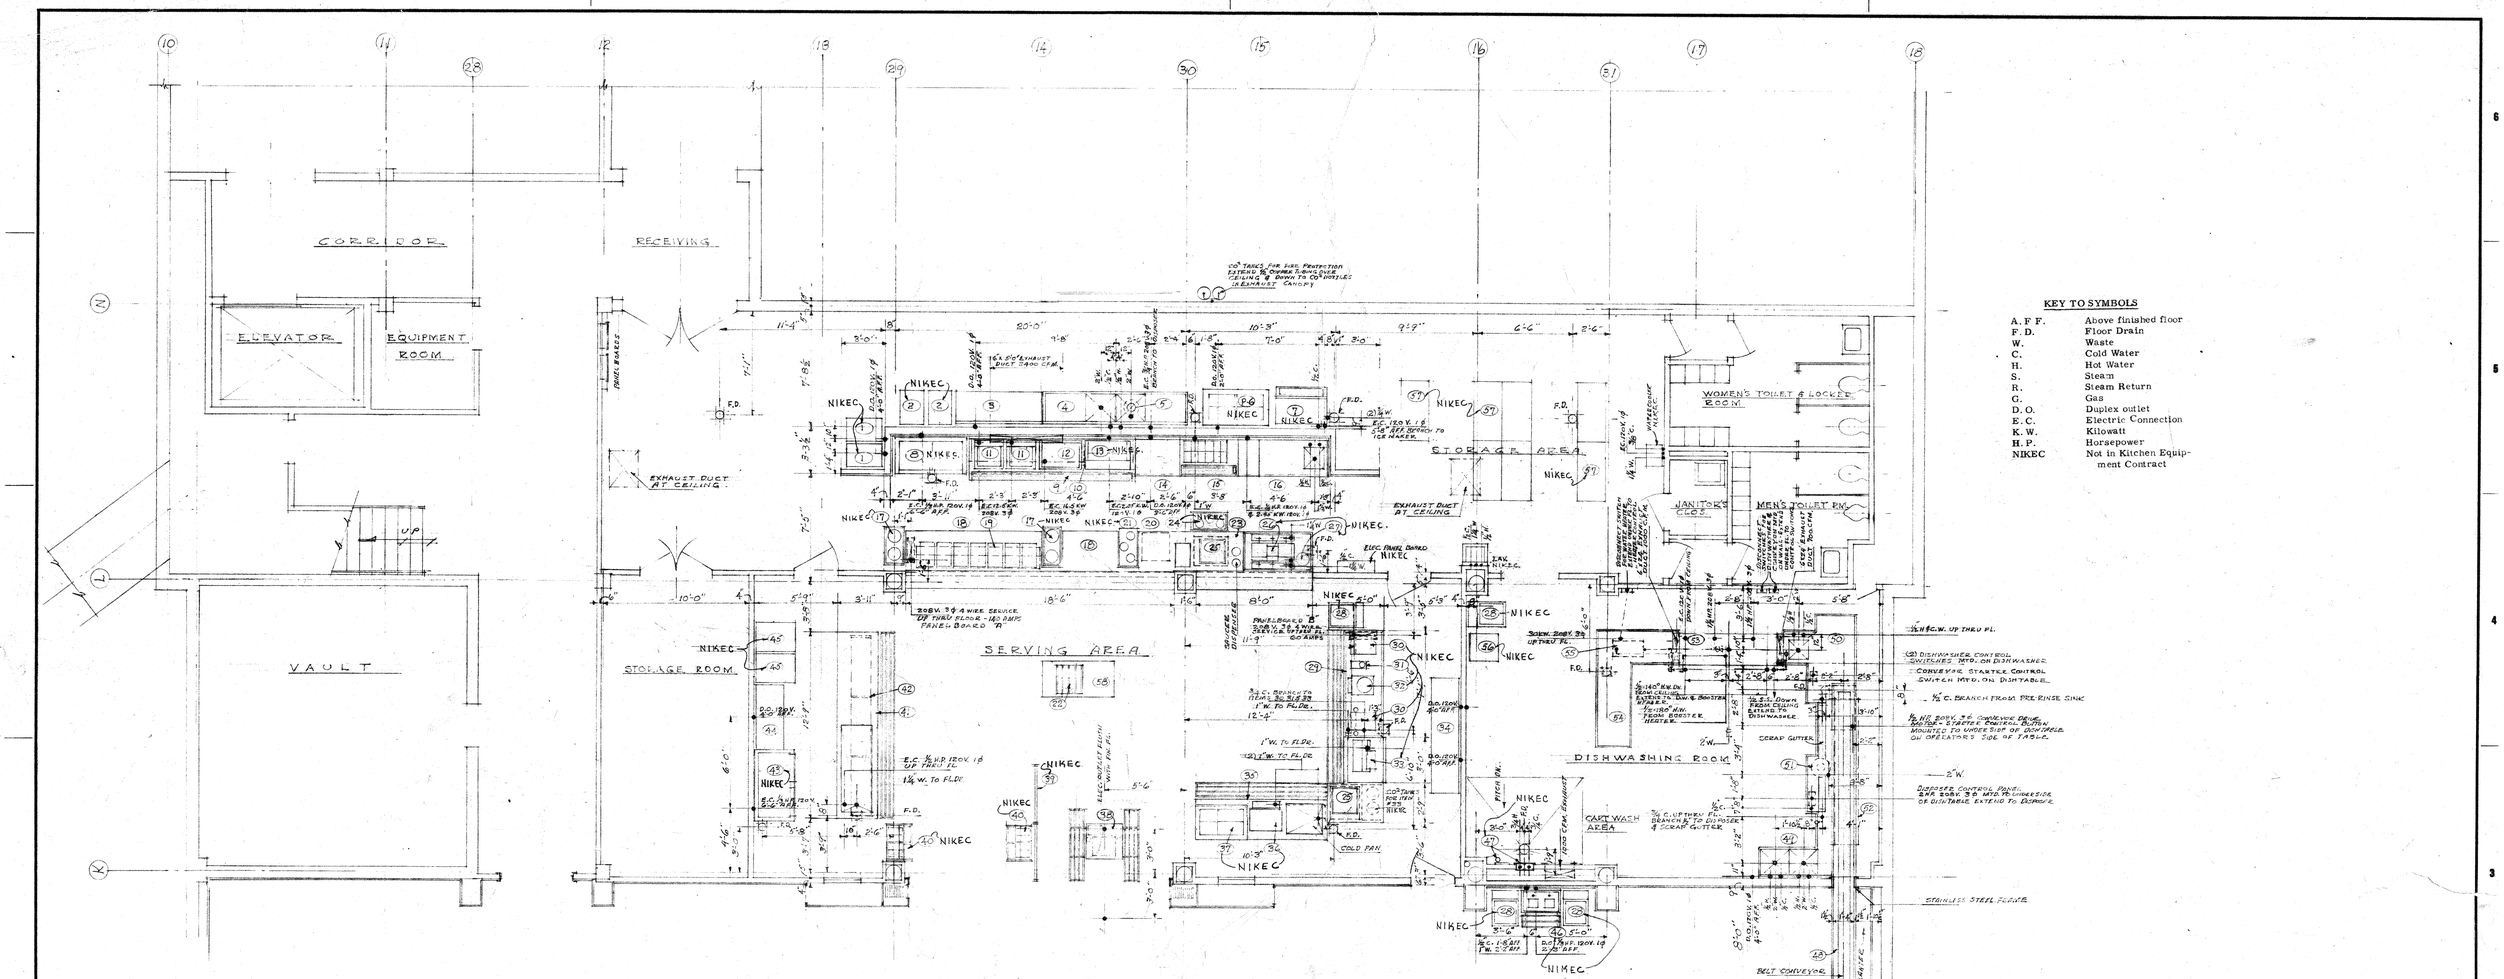

KEY TO SYMBOLS

A.F.F.	Above finished floor
F.D.	Floor Drain
W.	Waste
C.	Cold Water
H.	Hot Water
S.	Steam
R.	Steam Return
G.	Gas
D.O.	Duplex outlet
E.C.	Electric Connection
K.W.	Kilowatt
H.P.	Horsepower
NIKEC	Not in Kitchen Equipment Contract

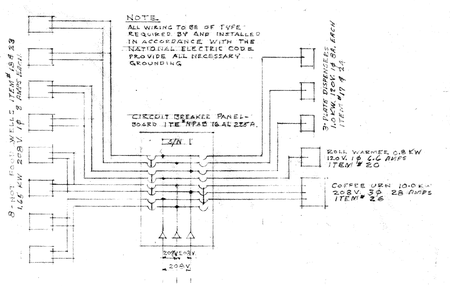

WIRING DIAGRAM "A"
ITEM Nº 18

NOTE:
PROVIDE PANELBOARD & CIRCUITS AS SHOWN FOR FUTURE EQUIPMENT INSTALLATION.

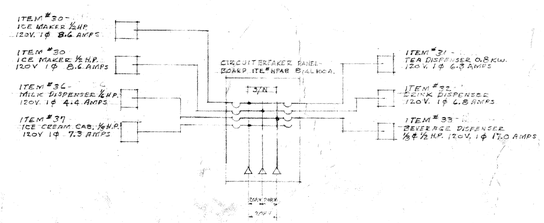

WIRING DIAGRAM "B"
ITEM Nº 22

NOTE:
PROVIDE PANEL BOARD & CIRCUITS AS SHOWN FOR FUTURE EQUIPMENT INSTALLATION.

BASEMENT PLAN CENTER CORE

NOTE:
"NIKEC" MEANS, NOT IN KITCHEN EQUIPMENT CONTRACT, ITEMS SO MARKED ARE NOT PART OF THIS WORK.

SEP 1A

RICHARD R. JUEN, AIA
Food Facilities Consultant
9364 Montgomery Rd.
Cincinnati, 42, Ohio

SCALE 1/4" = 1'-0"	REFERENCE	INITIAL	DATE
UNLESS OTHERWISE SPECIFIED		DR.	3/10/65
.X DIM. MAY VARY ±		CK.	
.XX DIM. MAY VARY ±		D. ENG.	
.XXX DIM. MAY VARY ±		R. ENG.	
ANGULAR DIM. MAY VARY ±		P. ENG.	
DIM. MAY VARY ±	SAFETY APPROVAL REQUIRED ☐ NOT REQ. ☐	D. S. HD.	
BREAK SHARP EDGES		R. S. HD.	
	PROJECT ENG. DATE	D. D. CH.	
		R. D. CH.	

CHANGE NO.	REVISION (M)	DATE	CK. APP.
	DEVELOPMENT ENGINEERING BUILDING PROJECT STRUCTURES, ROADS & UTILITIES.		
	FOOD FACILITIES LAYOUT DEVELOPMENT ENGINEERING BUILDING EQUIPMENT CONNECTION PLAN.		
	NATIONAL AERONAUTICS AND SPACE ADMINISTRATION LEWIS RESEARCH CENTER CLEVELAND, OHIO		CF-136740