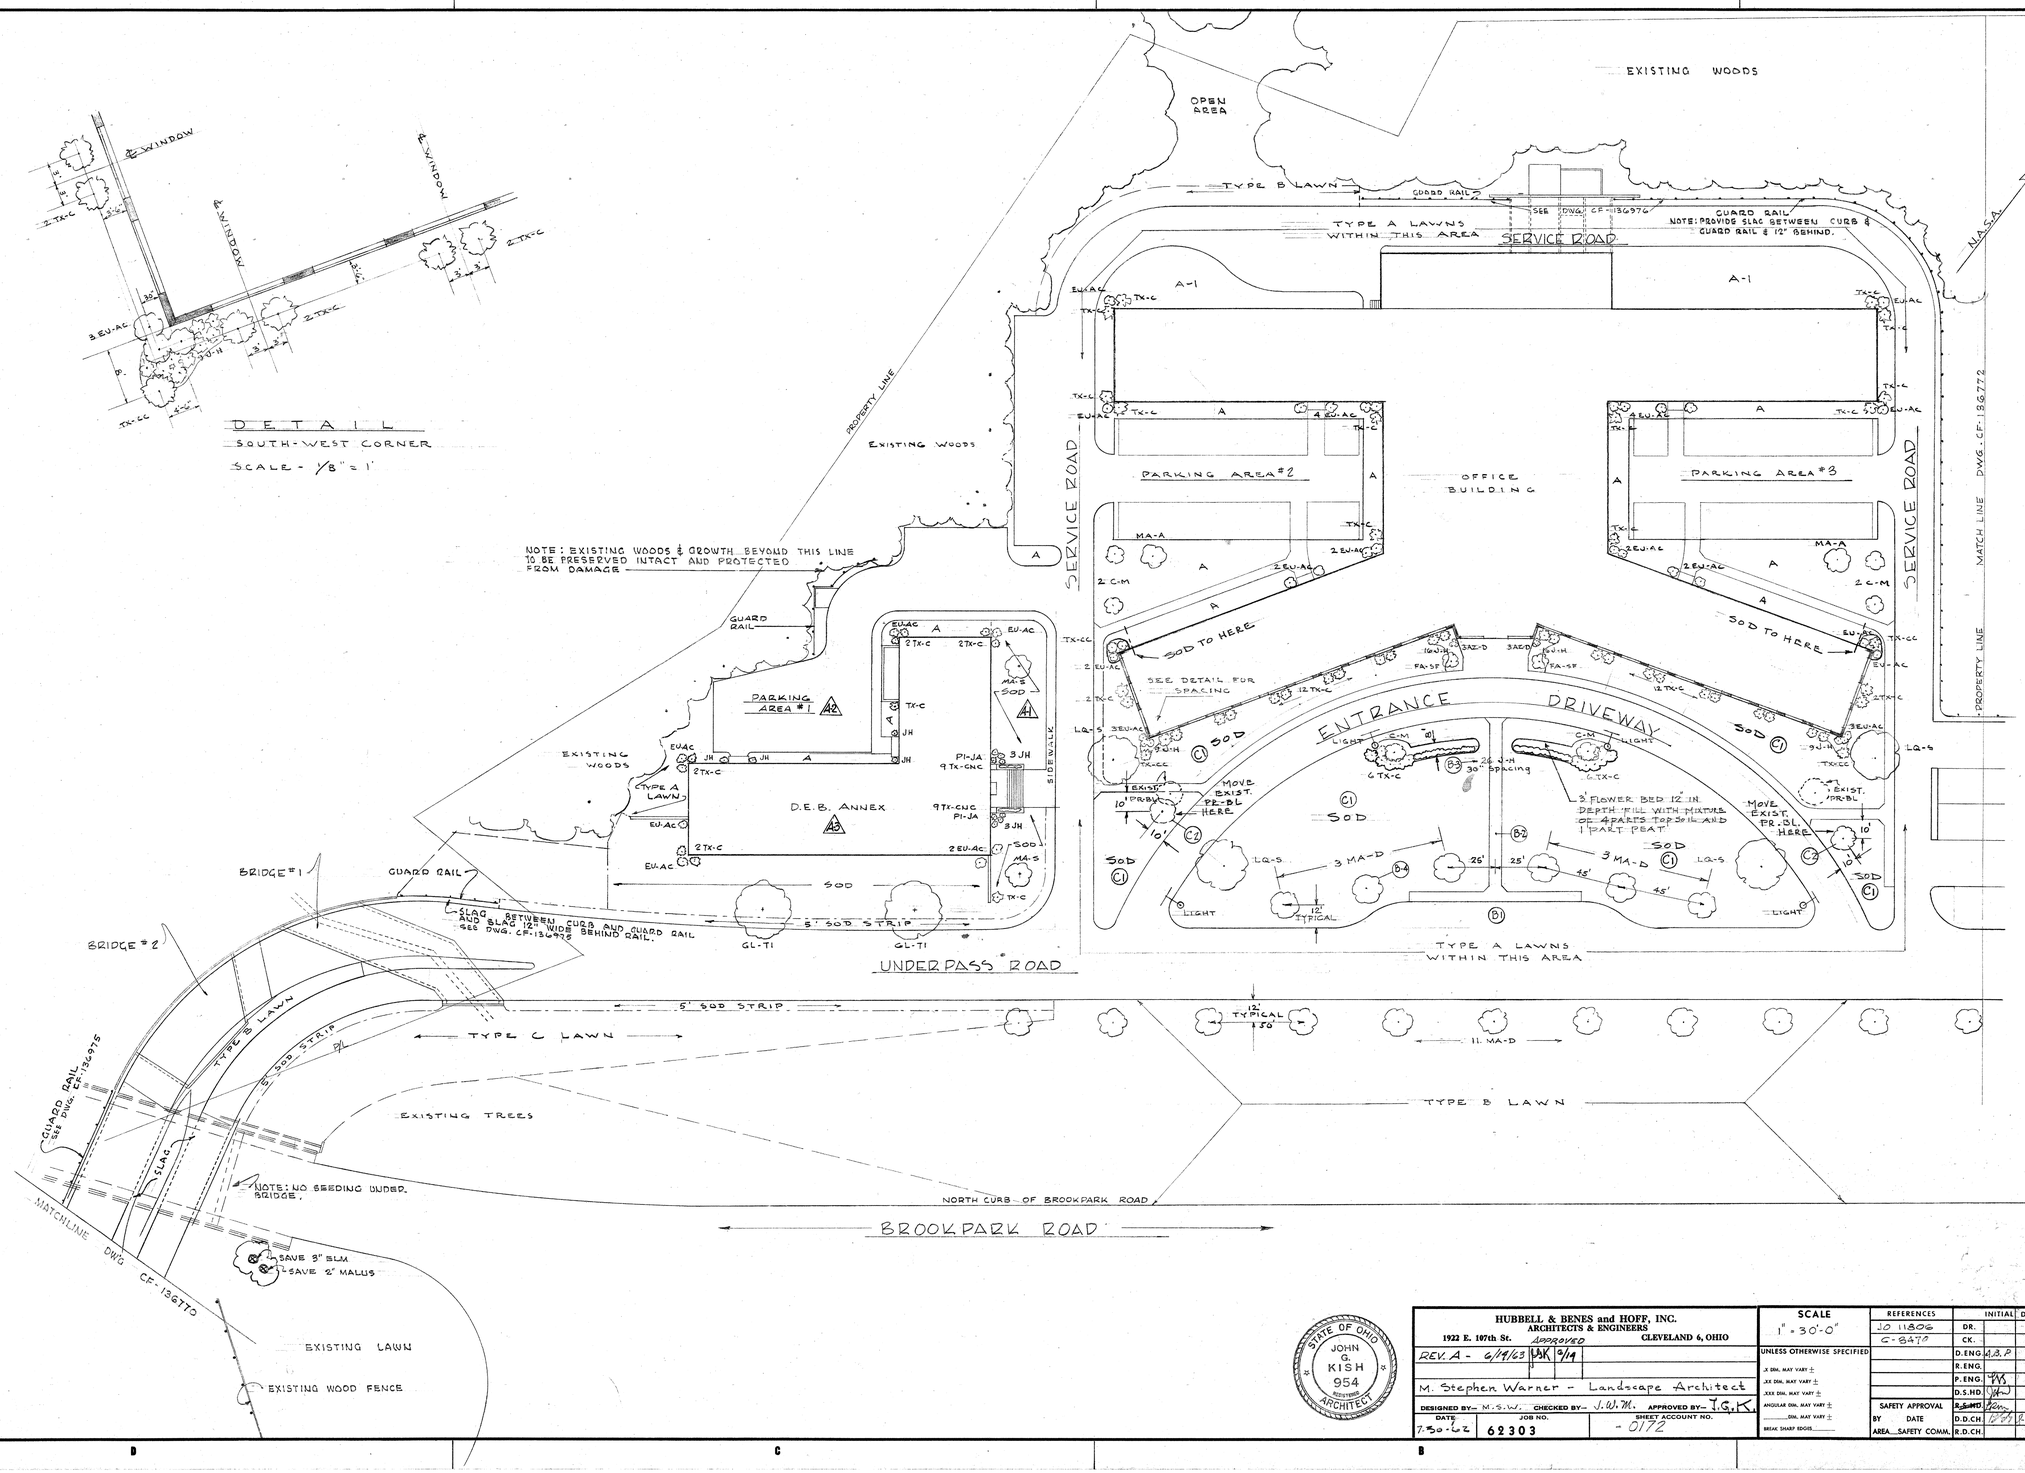

GENERAL NOTES:

See Dwg. No. CF-136770 for Notes and plant List.

See Dwg. No. CF-136772 for Details.

M C	2	TRANSPLANT 2 EXIST. PR-BL TO NEW LOCATION.	6-5-64	A.B.P.
	1	A LAWN DELETED MERION SOD ADDED		
M B	4	1 MA-D ADDED	5-4-64	A.B.P.
	3	8 J.H. DELETED		
	2	CONCRETE SIDEWALK ADDED		
	1	PAVING ADDED		
M A	3	ADDED ANNEX BLDG.	6-17-63	A.B.P.
	2	REVISED PARKING AREA #1		
	1	LANDSCAPING & PLANTING NOTES ADDED		

STATE OF OHIO — JOHN G. KISH — 954 — REGISTERED ARCHITECT

HUBBELL & BENES and HOFF, INC.
ARCHITECTS & ENGINEERS
1922 E. 107th St. CLEVELAND 6, OHIO

APPROVED

REV. A - 6/19/63 JBK 9/19

M. Stephen Warner - Landscape Architect

DESIGNED BY- M.S.W. CHECKED BY- J.W.M. APPROVED BY- J.G.K.

DATE 7-30-62 JOB NO. 62303 SHEET ACCOUNT NO. - 0172

SCALE 1" = 30'-0"

UNLESS OTHERWISE SPECIFIED
.X DIM. MAY VARY ±
.XX DIM. MAY VARY ±
.XXX DIM. MAY VARY ±
ANGULAR DIM. MAY VARY ±
____ DIM. MAY VARY ±
BREAK SHARP EDGES

REFERENCES		INITIAL	DATE
JO 11806	DR.		
C-8470	CK.		
	D.ENG.	A.B.P.	
	R.ENG.		
	P.ENG.		
	D.S.HD.		
SAFETY APPROVAL BY DATE	D.D.CH.		
AREA__SAFETY COMM.	R.D.CH.		

CHANGE NO.	REVISION	DATE	CK. APP.
	DEVELOPMENT ENGINEERING BUILDING PROJECT		
	STRUCTURES - ROADS - UTILITIES		
	ARCHITECTURAL		
	LANDSCAPING		
	NORTH CENTRAL AREA		

NATIONAL AERONAUTICS AND SPACE ADMINISTRATION
LEWIS RESEARCH CENTER
CLEVELAND, OHIO

DWG. NO. CF-136771