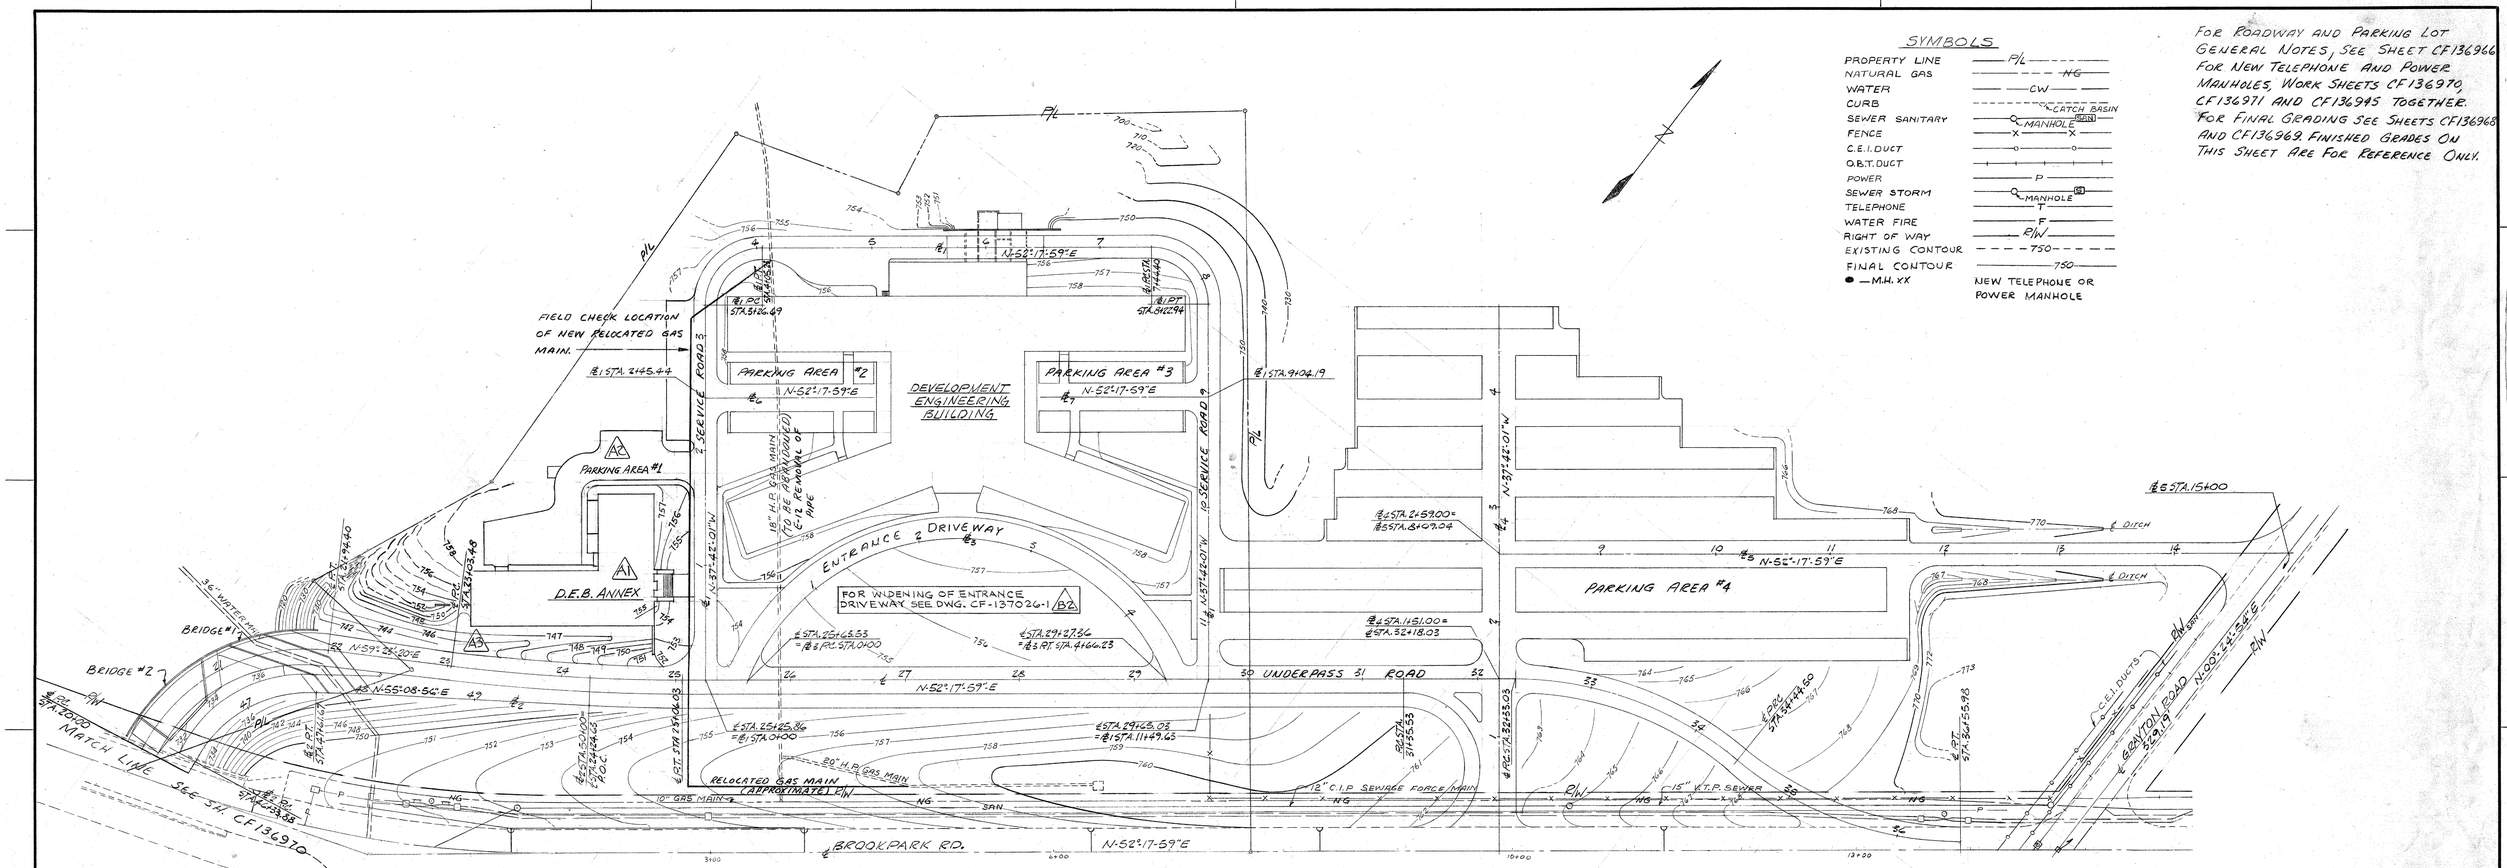


DETAIL OF TELEPHONE OR POWER MANHOLE DRAIN ENCASED IN CONCRETE
Scale: 1" = 1'-0"

| CHANGE NO. | REVISION | DATE | CK. APP. |
|---|---|---|---|
| 2 | ADDED ENTRANCE DRIVEWAY WIDENING NOTE | 11/27/85 | SVT DJO/EAL RZ |
| 1 | ADDED UNDERPASS RD. REPAIR NOTE | | |
| 3 | FIN. CONTOUR LINES ADDED D.E.B. ANNEX & PARKG. AREA | 6-20-63 | |
| 2 | PARKING AREA #1 CHANGED & RELOCATED @ SERVICE ROAD | | |
| 1 | D.E.B. ANNEX ADDED | | |

HUBBELL & BENES and HOFF, INC.
ARCHITECTS & ENGINEERS
1922 E. 107th St. CLEVELAND 6, OHIO

APPROVED GDR 6/19/63
REV. A-6/19/63

DESIGNED BY— W.F.E. CHECKED BY— T.P. APPROVED BY— T.L.L.
DATE 7-30-62 JOB NO. 62303 SHEET ACCOUNT NO. 6002

SCALE 1" = 50'-0

UNLESS OTHERWISE SPECIFIED
.X DIM. MAY VARY ±
.XX DIM. MAY VARY ±
.XXX DIM. MAY VARY ±
ANGULAR DIM. MAY VARY ±
DIM. MAY VARY ±
BREAK SHARP EDGES

SAFETY APPROVAL BY DATE
AREA SAFETY COMM.

| REFERENCES | | INITIAL | DATE |
|---|---|---|---|
| JO 11806 | DR. | | |
| G-8470 | CK. | | |
| | D.ENG. | DFL | |
| | R.ENG. | | |
| | P.ENG. | RJB | |
| | D.S.HD. | | |
| | S.SHD. | | |
| | D.D.CH. | | 8-16-62 |
| | R.D.CH. | | |

DEVELOPMENT ENGINEERING BUILDING PROJECT
STRUCTURES - ROADS - UTILITIES
ROADS AND PARKING
DEVELOPMENT ENGINEERING BUILDING
EXISTING UTILITIES PLAN-ELECTRICAL MANHOLE DRAINAGE

NATIONAL AERONAUTICS AND SPACE ADMINISTRATION
LEWIS RESEARCH CENTER
CLEVELAND, OHIO

DWG. NO. CF-136971

STATE OF OHIO GERALD B. O'HARA 27504 REGISTERED PROFESSIONAL ENGINEER