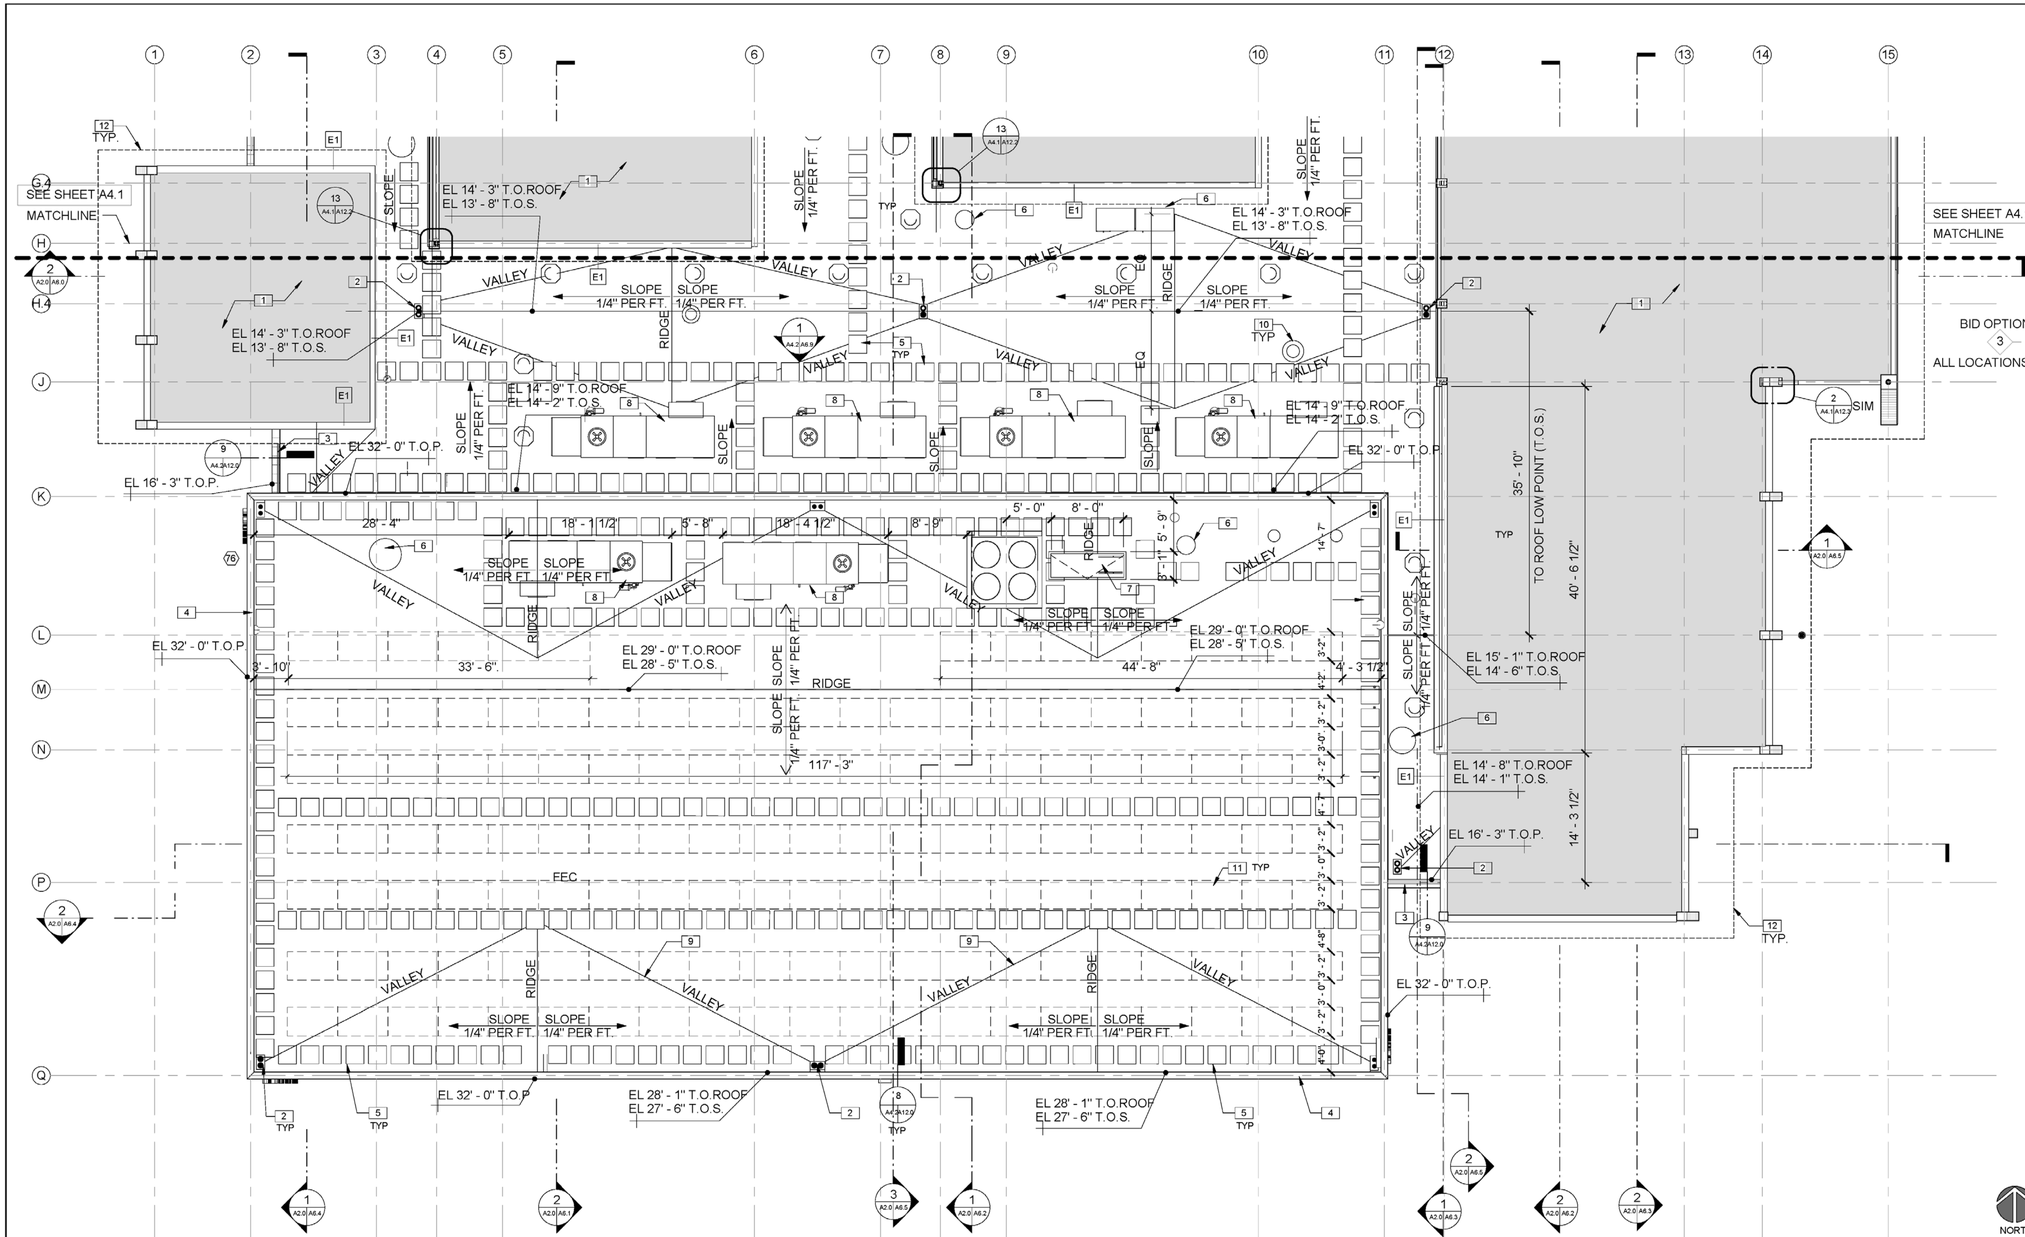

KEYNOTES:

1. ENCLOSED BUILDING AREA UNDER BARREL ROOF, SEE PLAN A2.0
2. AREA ROOF DRAIN W/ OVERFLOW DRAIN INLET, SEE DETAIL 3/A11.0
3. STAINLESS STEEL CABLE RAILING SYSTEM, 20" HIGH FROM TOP OF PARAPET, SEE DETAIL 9/A12.0
4. TPO MEMBRANE ROOF WRAPPED UP PARAPET WALL TO PARAPET CAP AT CMU WALLS
5. ROOF WALKING PADS
6. MECHANICAL EQUIPMENT, SEE MECHANICAL DRAWINGS
7. GALVANIZED ROOF HATCH, SEE DETAIL 1/A/11.1
8. CURB MOUNTED MECHANICAL UNIT
9. ROOF CRICKET BUILT-UP TAPERED INSULATION
10. TUBULAR DAYLIGHTING DEVICE, SEE DETAIL 1/A12.1
11. PHOTOVOLTAIC PANEL, TYP
12. OUTLINE OF STANDING SEAM METAL ROOF ABOVE, SEE A4.0 FOR LOCATIONS

BID OPTION 2

ROOF PLAN AT LOW ROOFS

SCALE: 1/8" = 1'-0" (1 / A4.0 / A4.2)

LICENSED ARCHITECT
JOHN BRUCE CAMINO
C23740
Signature
10/31/11
RenewalDate
STATE OF CALIFORNIA

DEVELOPMENT ONE, INC.
1611 East Fourth Street, Suite 250
Santa Ana, California 92701
J. Bruce Camino, Architect, AIA, NCARB
(714) 689-0298
(714) 648-0197 FAX

DATE	SYM	REVISION	BY	A'PD

NATIONAL AERONAUTICS AND SPACE ADMINISTRATION

DRYDEN FLIGHT RESEARCH CENTER
EDWARDS, CA

DRAWING TITLE

SOUTH SEGMENT ROOF PLAN AT LOW ROOFS

PROJECT TITLE

8-18-11
FACILITIES SUPPORT CENTER
100% FINAL DESIGN SUBMITTAL

APPROVALS		DATE
Chief, Facilities Engineering & Asset Mgmt Office DAN CROWLEY		8-18-11
Project Requestor /Custodian DAN CROWLEY		8-18-11
Facilities Project Manager GEMMA FLORES		8-18-11
Chief, Office of Protective Services JOHN ZELLMER		8-18-11
Chief - Safety, Health, and Environmental Office DAN MULLEN		8-18-11
DFRC Chief Information Officer KEN NORLIN		8-18-11

DATE STRTD	11/04/10	DATE PRINTD	05/23/11
DRAWN BY		EDM-1703	
SCALE	AS NOTED	TRADE SHT. No.	
FILE NAME	A4.2	SHEET No. 51 of 196	

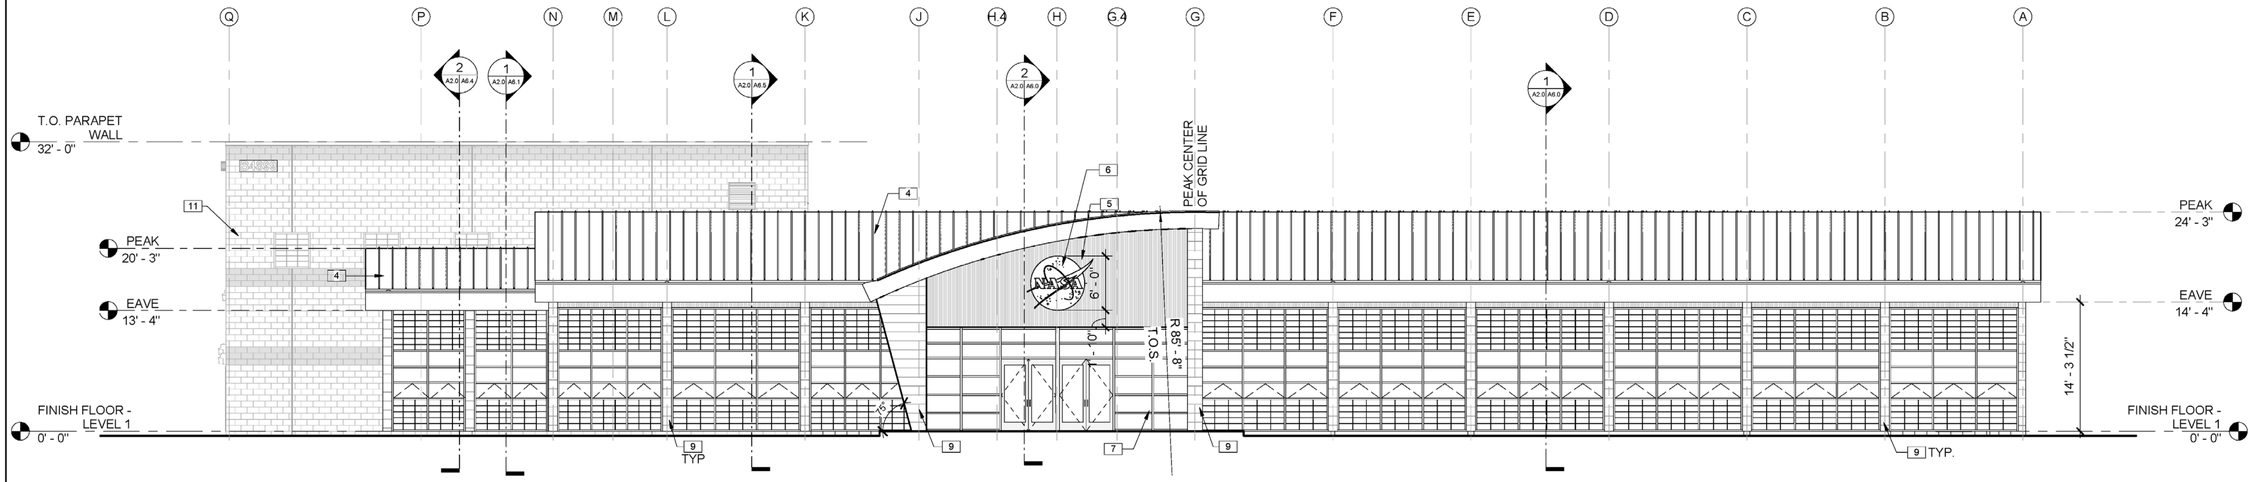

EAST ELEVATION

SCALE: 1/8" = 1'-0"

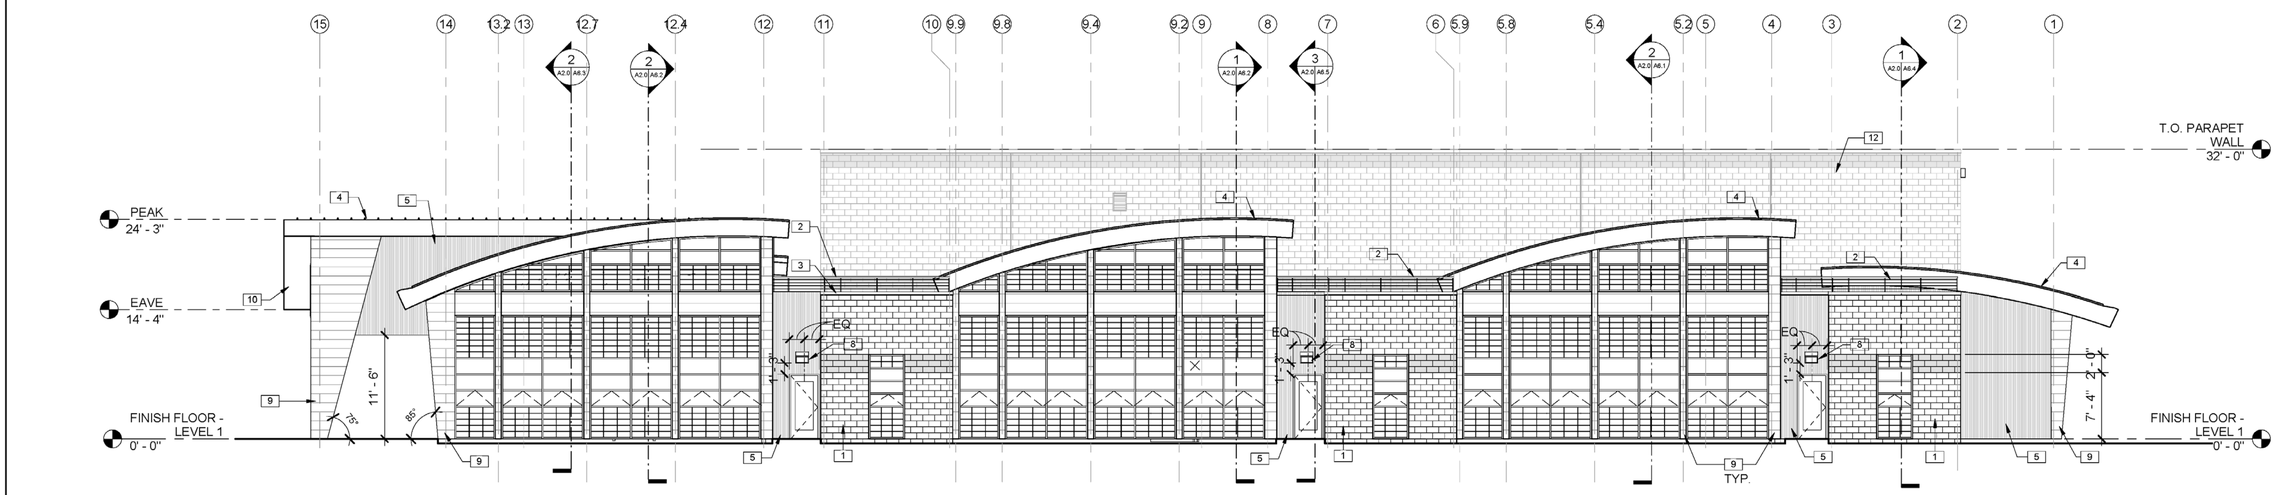

NORTH ELEVATION

SCALE: 1/8" = 1'-0"

KEYNOTES:

1. BURNISHED 8" CMU WALL
2. STAINLESS STEEL CABLE RAILING SYSTEM, 20" HIGH FROM TOP OF PARAPET, SEE DETAIL 9/A12.0
3. METAL COPING AT PARAPET, SEE DETAIL 8/A12.0
4. STANDING SEAM METAL ROOF - SEE DETAIL 3/A11.1
5. 7/8" CORRUGATED METAL WALL PANEL
6. PAINTED SHEET METAL BUILDING SIGNAGE - PROVIDE SHOP DRAWINGS INCLUDING ATTACHMENT DETAIL
7. ALUMINUM STOREFRONT SYSTEM WITH INSULATED GLASS
8. EXTERIOR LIGHTING, SEE ELECTRICAL DRAWINGS
9. FABRICATED SHEET METAL COLUMN ENCLOSURE
10. METAL SOFFIT PANEL SYSTEM
11. SEE SECTION 1/A6.3 FOR WALL ELEVATION BEYOND
12. SEE SECTION 1/A6.9 FOR WALL ELEVATION BEYOND

CMU LEGEND:

SEE FINISH SCHEDULE ON SHEET A7.3

CMU "B"

CMU "A"

LICENSED ARCHITECT J. BRUCE CAMINO No. C23740 Signature 10/31/11 RenewalDate STATE OF CALIFORNIA

DEVELOPMENT ONE, INC.
1611 East Fourth Street, Suite 250
Santa Ana, California 92701
J. Bruce Camino, Architect, AIA, NCARB
(714) 689-0298
(714) 648-0197 FAX

DATE	SYM	REVISION	BY	A'PD

NATIONAL AERONAUTICS AND SPACE ADMINISTRATION

DRYDEN FLIGHT RESEARCH CENTER
EDWARDS, CA

DRAWING TITLE

EXTERIOR ELEVATIONS

PROJECT TITLE

8-18-11
FACILITIES SUPPORT CENTER
100% FINAL DESIGN SUBMITTAL

APPROVALS	DATE
Chief, Facilities Engineering & Asset Mgmt Office DAN CROWLEY	8-18-11
Project Requestor /Customer DAN CROWLEY	8-18-11
Facilities Project Manager GEMMA FLORES	8-18-11
Chief, Office of Protective Services JOHN ZELLMER	8-18-11
Chief - Safety, Health, and Environmental Office DAN MULLEN	8-18-11
DFRC Chief Information Officer KEN NORLIN	8-18-11

DATE STRTD	11/04/10	DATE PRNTD	05/23/11
DRAWN BY		EDM-1703	
SCALE	AS NOTED	TRADE SH. No.	A5.0
FILE NAME		SHEET No. 52 of 196	

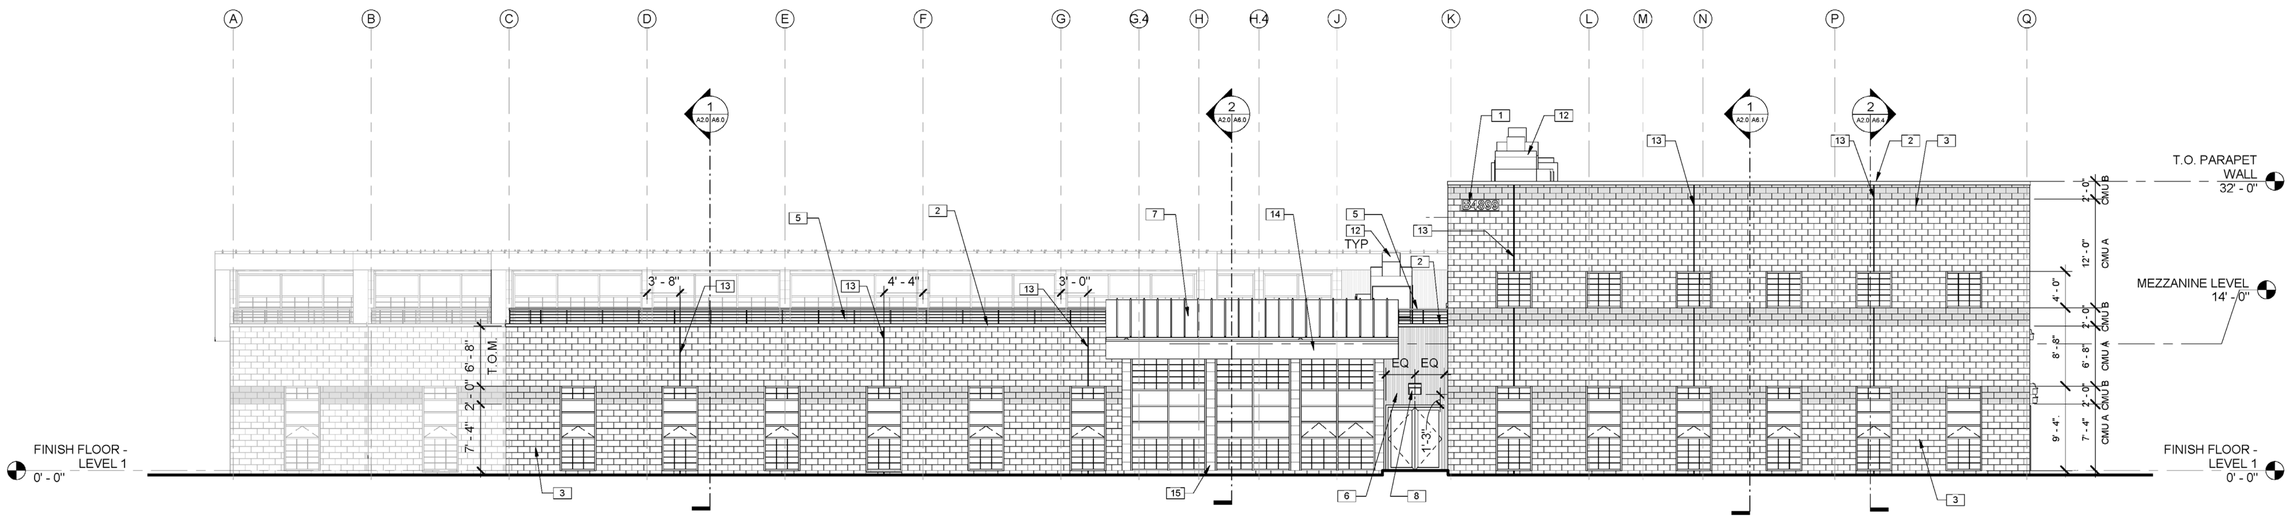

WEST ELEVATION

SCALE: 1/8" = 1'-0" (1 / A2.0 A5.1)

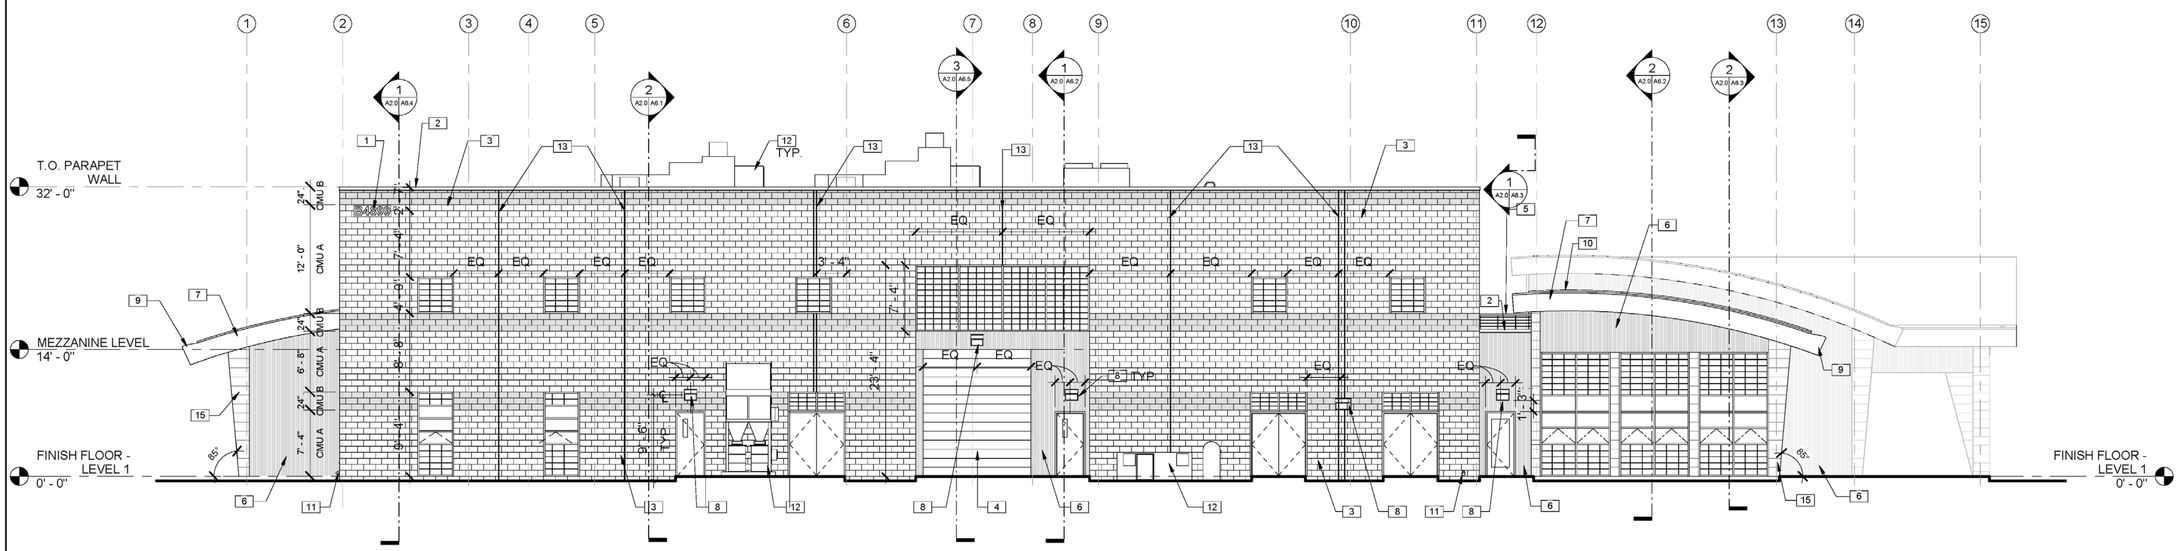

SOUTH ELEVATION

SCALE: 1/8" = 1'-0" (2 / A2.0 A5.1)

KEYNOTES:

1. PAINTED SHEET METAL BUILDING SIGNAGE - PROVIDE SHOP DRAWINGS INCLUDING ATTACHMENT DETAIL
2. METAL COPING AT PARAPET, SEE DETAIL 8/A12.0
3. BURNISHED 8" CMU WALL
4. METAL ROLL-UP DOOR, SEE DOOR SCHEDULE ON SHEET A7.0
5. STAINLESS STEEL CABLE RAILING SYSTEM, 20" HIGH FROM TOP OF PARAPET, SEE DETAIL 9/A12.0
6. 7/8" CORRUGATED METAL WALL PANEL
7. STANDING SEAM METAL ROOF - SEE DETAIL 3/A11.1
8. EXTERIOR LIGHT FIXTURE, SEE ELECTRICAL DWGS
9. ROOF GUTTER, SEE DETAIL 1/A12.0
10. METAL FLASHING AT WALL/ROOF CONNECTION
11. FLAT ROOF DOWNSPOUTS, SEE PLUMBING DRAWINGS
12. MECHANICAL EQUIPMENT, SEE MECHANICAL DRAWINGS
13. VERTICAL MASONRY EXPANSION JOINT
14. FLUSH METAL PANEL FASCIA TRIM
15. FABRICATED SHEET METAL COLUMN ENCLOSURE

CMU LEGEND:

SEE FINISH SCHEDULE ON SHEET A7.3

CMU "B"

CMU "A"

LICENSED ARCHITECT J. BRUCE CAMINO C23740 STATE OF CALIFORNIA
Signature
10/31/11
RenewalDate

DEVELOPMENT ONE, INC.
1611 East Fourth Street, Suite 250
Santa Ana, California 92701
J. Bruce Camino, Architect, AIA, NCARB
(714) 689-0298
(714) 648-0197 FAX

DATE	SYM	REVISION	BY	A'PD

NATIONAL AERONAUTICS AND SPACE ADMINISTRATION

DRYDEN FLIGHT RESEARCH CENTER
EDWARDS, CA

DRAWING TITLE

EXTERIOR ELEVATIONS

PROJECT TITLE

8-18-11
FACILITIES SUPPORT CENTER
100% FINAL DESIGN SUBMITTAL

APPROVALS	DATE
Chief, Facilities Engineering & Asset Mgmt. Office DAN CROWLEY	8-18-11
Project Requestor /Customer DAN CROWLEY	8-18-11
Facilities Project Manager GEMMA FLORES	8-18-11
Chief, Office of Protective Services JOHN ZELLMER	8-18-11
Chief - Safety, Health, and Environmental Office DAN MULLEN	8-18-11
DFRC Chief Information Officer KEN NORLIN	8-18-11

DATE STRTD	11/04/10	DATE PRNTD	05/23/11
DRAWN BY		EDM-1703	
SCALE	AS NOTED	TRADE SH. No.	A5.1
FILE NAME		SHEET No. 53 of 195	

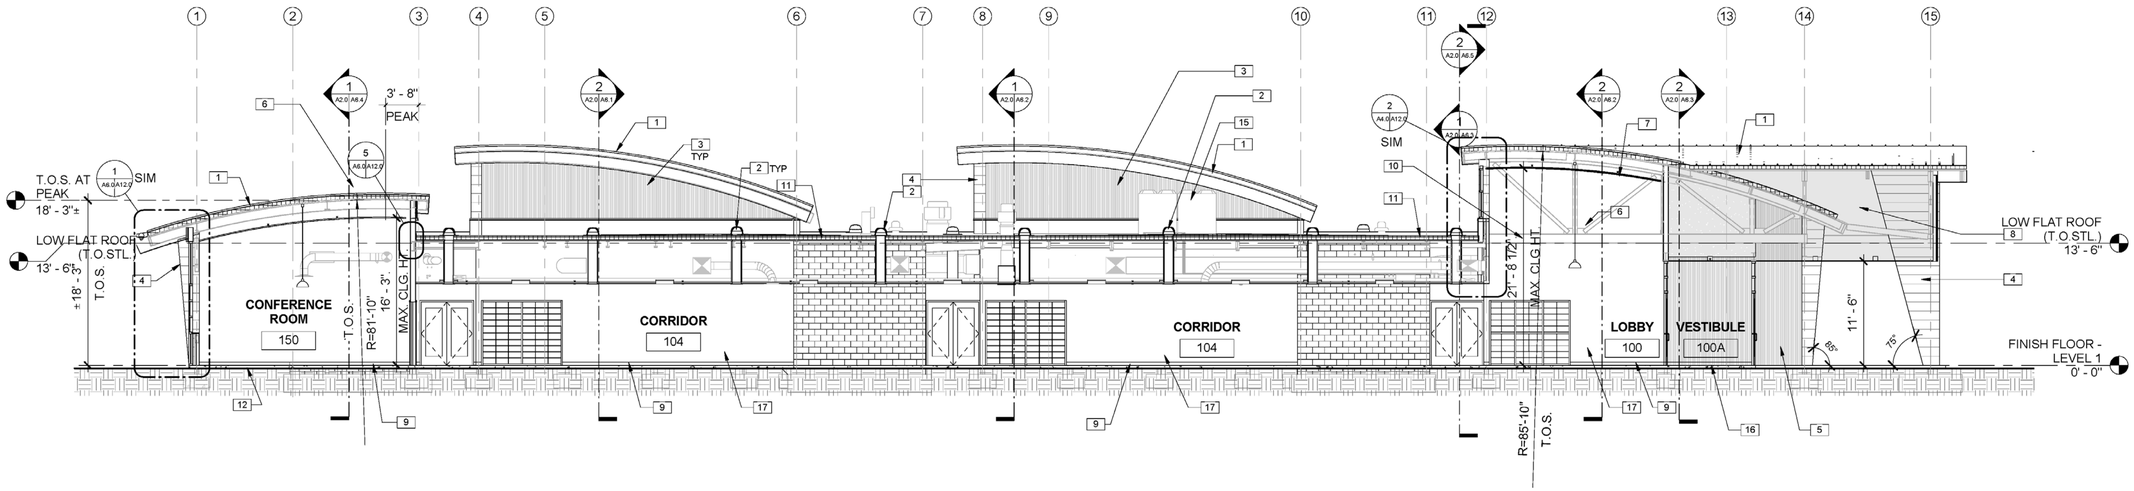

BUILDING SECTION

SCALE: 1/8" = 1'-0"

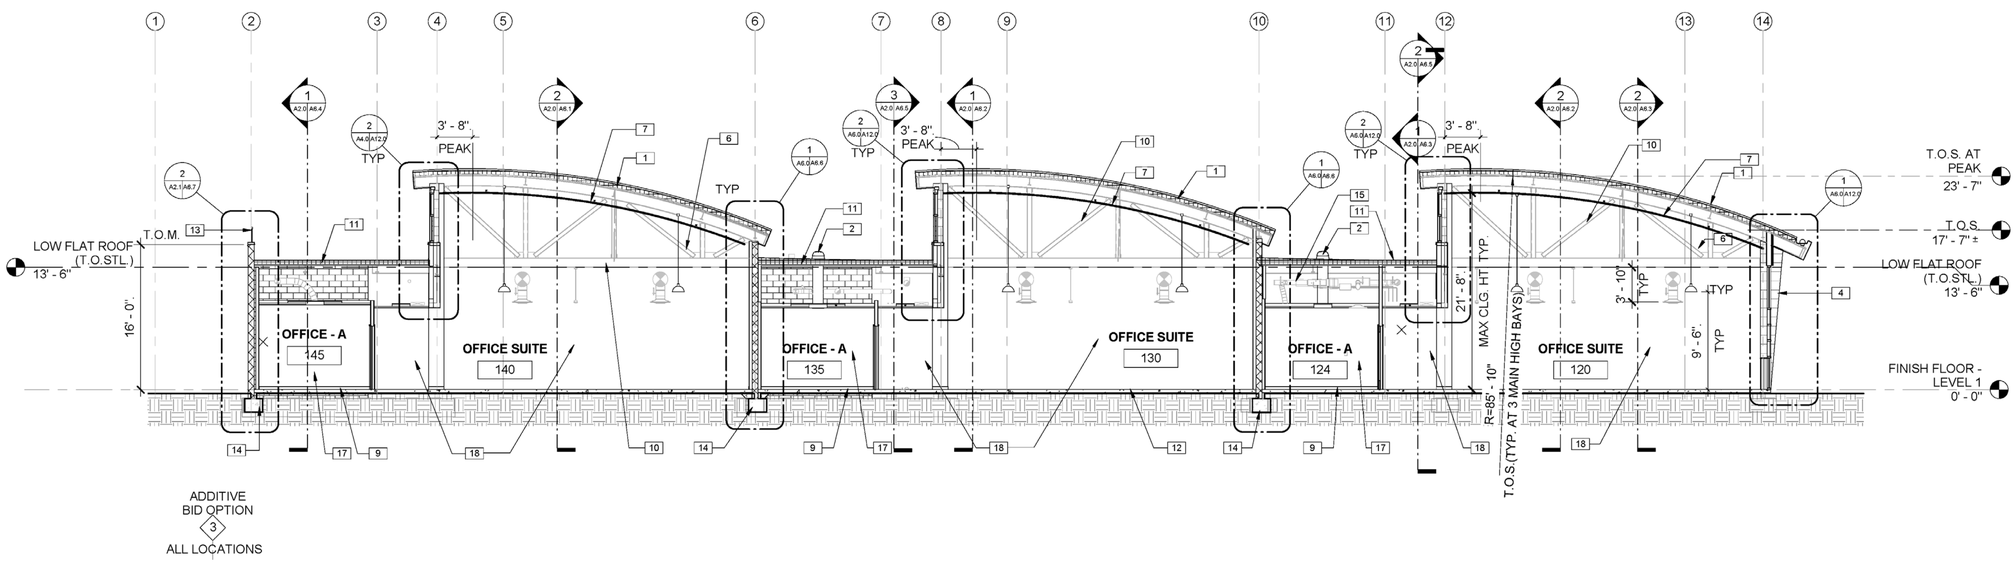

BUILDING SECTION

SCALE: 1/8" = 1'-0"

KEYNOTES:

1. STANDING SEAM METAL ROOF - SEE DETAIL 3/A11.1
2. TUBULAR DAYLIGHTING DEVICE, SEE DETAIL 1/A12.1
3. 7/8" CORRUGATED METAL WALL PANEL
4. FABRICATED SHEET METAL COLUMN ENCLOSURE
5. OUTLINE OF STANDING SEAM METAL ROOF ABOVE, SEE A4.0 FOR LOCATIONS
6. LED PENDANT LIGHT FIXTURE
7. CURVED SUSPENDED CEILING PANEL SYSTEM
8. ENCLOSED ROOF AREA OVER ENTRY
9. 4" HIGH VINYL WALL BASE
10. PAINTED STEEL TRUSS - SEE STRUCTURAL DRAWINGS
11. TPO ROOFING MEMBRANE, MECHANICALLY FASTENED OVER SHAPED RIGID FOAM INSULATION ON METAL DECK, SEE DETAIL 4/A11.1
12. CONCRETE SLAB ON GRADE, SEE STRUCTURAL DWG
13. STAINLESS STEEL CABLE RAILING SYSTEM, 20" HIGH FROM TOP OF PARAPET, SEE DETAIL 9/A12.0
14. SEE STRUCTURAL DRAWINGS FOR FOUNDATION INFORMATION
15. MECHANICAL EQUIPMENT, SEE MECHANICAL DRAWINGS
16. 3/4" ENTRY MAT SLAB DEPRESSION
17. PAINTED GWB WALL
18. WALL BEYOND NOT SHOWN FOR CLARITY

NOTE:
SEE FINISH SCHEDULE ON A7.3 FOR FINISH INFORMATION

LICENSED ARCHITECT
JOHN BRUCE CAMINO
C23740
Signature
10/31/11
Renewal Date
STATE OF CALIFORNIA

DEVELOPMENT ONE, INC.
1611 East Fourth Street, Suite 250
Santa Ana, California 92701
J. Bruce Camino, Architect, AIA, NCARB
(714) 689-0298
(714) 648-0197 FAX

DATE	SYM	REVISION	BY	A'PD

NATIONAL AERONAUTICS AND SPACE ADMINISTRATION
DRYDEN FLIGHT RESEARCH CENTER
EDWARDS, CA

DRAWING TITLE
BUILDING SECTIONS

PROJECT TITLE
8-18-11
FACILITIES SUPPORT CENTER
100% FINAL DESIGN SUBMITTAL

APPROVALS	DATE
Chief, Facilities Engineering & Asset Mgmt Office DAN CROWLEY	8-18-11
Project Requestor /Customer DAN CROWLEY	8-18-11
Facilities Project Manager GEMMA FLORES	8-18-11
Chief, Office of Protective Services JOHN ZELLMER	8-18-11
Chief - Safety, Health, and Environmental Office DAN MULLEN	8-18-11
DFRC Chief Information Officer KEN NORLIN	8-18-11

DATE STRTD	11/04/10	DATE PRINTD	05/23/11
DRAWN BY		EDM-1703	
SCALE	AS NOTED	TRADE SHT. No.	
FILE NAME	A6.0	SHEET No. 54 of 195	

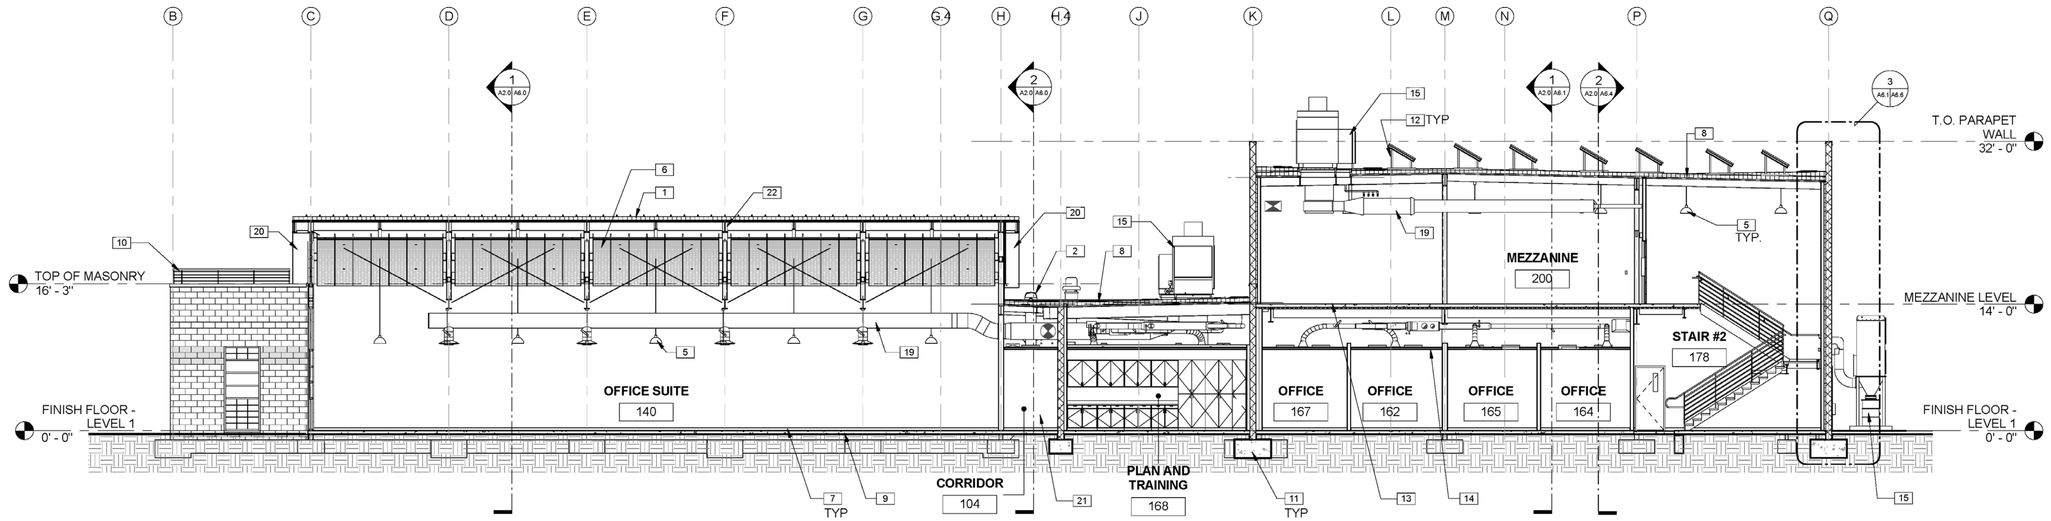

BUILDING SECTION

SCALE: 1/8" = 1'-0"

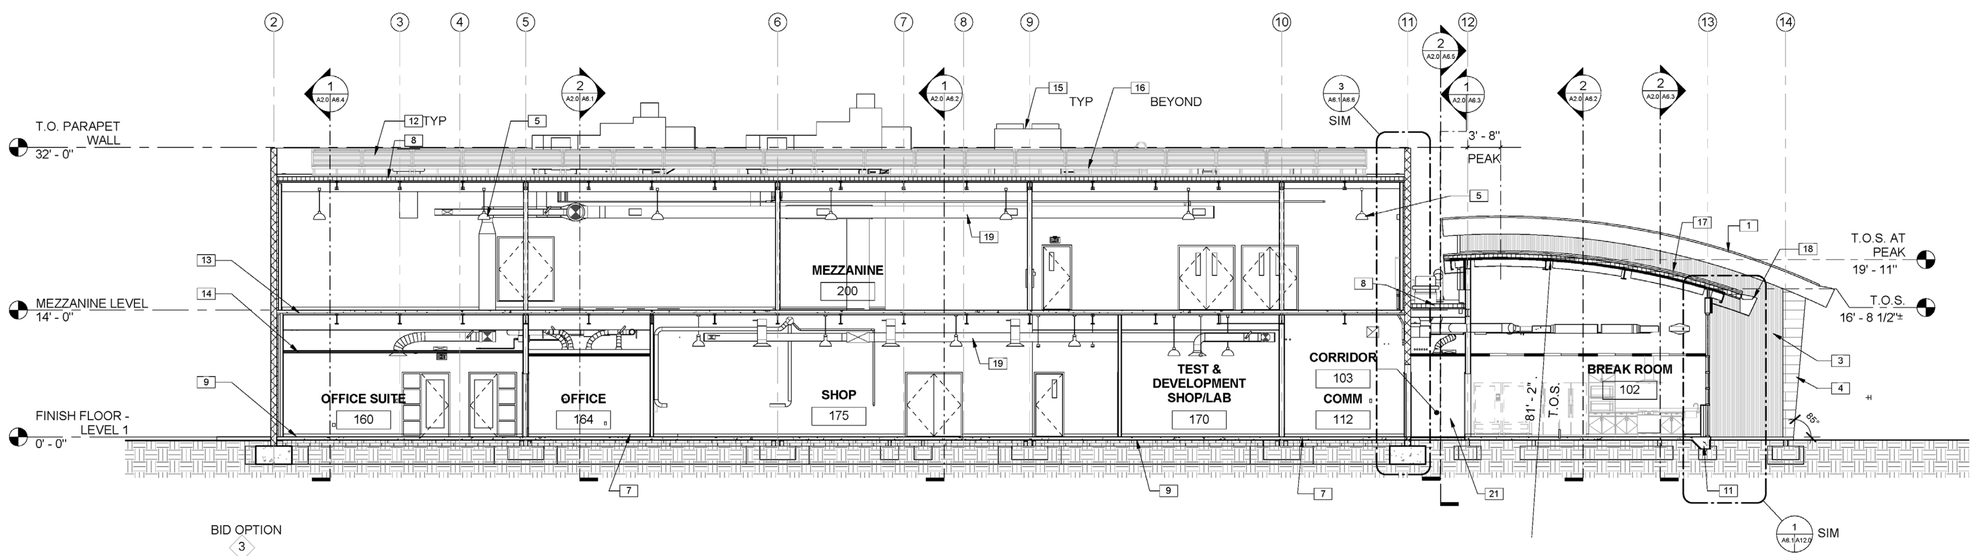

BUILDING SECTION

SCALE: 1/8" = 1'-0"

KEYNOTES:

1 STANDING SEAM METAL ROOF - SEE DETAIL 3/A11.1
2 TUBULAR DAYLIGHTING DEVICE, SEE DETAIL 1/A12.1
3 OUTLINE OF STANDING SEAM METAL ROOF ABOVE, SEE A4.0 FOR LOCATIONS
4 FABRICATED SHEET METAL COLUMN ENCLOSURE
5 LED PENDANT LIGHT FIXTURE
6 CURVED SUSPENDED CEILING PANEL SYSTEM
7 4" HIGH VINYL WALL BASE
8 TPO ROOFING MEMBRANE, MECHANICALLY FASTENED OVER SHAPED RIGID FOAM INSULATION ON METAL DECK, SEE DETAIL 4/A11.1
9 CONCRETE SLAB ON GRADE
10 STAINLESS STEEL CABLE RAILING SYSTEM, 20" HIGH FROM TOP OF PARAPET, SEE DETAIL 9/A12.0
11 SEE STRUCTURAL DRAWINGS FOR FOUNDATION INFORMATION
12 PHOTOVOLTAIC PANEL, TYP — BID OPTION 2 — ALL LOCATIONS
13 COMPOSITE CONCRETE FLOOR SLAB ON METAL DECK
14 SUSPENDED CEILING PER PLAN
15 MECHANICAL EQUIPMENT, SEE MECHANICAL DRAWINGS
16 GALVANIZED ROOF HATCH, SEE DETAIL 1/A/11.1
17 METAL FLASHING AT WALL/ROOF CONNECTION
18 ROOF GUTTER, SEE DETAIL 1/A12.0
19 HVAC DUCT, SEE MECHANICAL DRAWINGS
20 METAL ROOF SOFFIT AT OVERHANG
21 WALL BEYOND NOT SHOWN FOR CLARITY
22 PAINTED STEEL TRUSS, SEE STRUCTURAL DRAWINGS

LICENSED ARCHITECT
JOHN BRUCE CAMINO
C23740
Signature
10/31/11
Renewal Date
STATE OF CALIFORNIA

DEVELOPMENT ONE, INC.
1611 East Fourth Street, Suite 250
Santa Ana, California 92701
J. Bruce Camino, Architect, AIA, NCARB
(714) 689-0298
(714) 648-0197 FAX

DATE	SYM	REVISION	BY	A'PD

NATIONAL AERONAUTICS AND SPACE ADMINISTRATION
DRYDEN FLIGHT RESEARCH CENTER
EDWARDS, CA

DRAWING TITLE
BUILDING SECTIONS

PROJECT TITLE
8-18-11
FACILITIES SUPPORT CENTER
100% FINAL DESIGN SUBMITTAL

APPROVALS	DATE
Chief, Facilities Engineering & Asset Mgmt Office DAN CROWLEY	8-18-11
Project Requestor /Customer DAN CROWLEY	8-18-11
Facilities Project Manager GEMMA FLORES	8-18-11
Chief, Office of Protective Services JOHN ZELLMER	8-18-11
Chief - Safety, Health, and Environmental Office DAN MULLEN	8-18-11
DFRC Chief Information Officer KEN NORLIN	8-18-11

DATE STRTD	11/04/10	DATE PRNTD	05/23/11
DRAWN BY		EDM-1703	
SCALE	AS NOTED	TRADE SH. No.	
FILE NAME		A6.1	SHEET No. 55 of 195

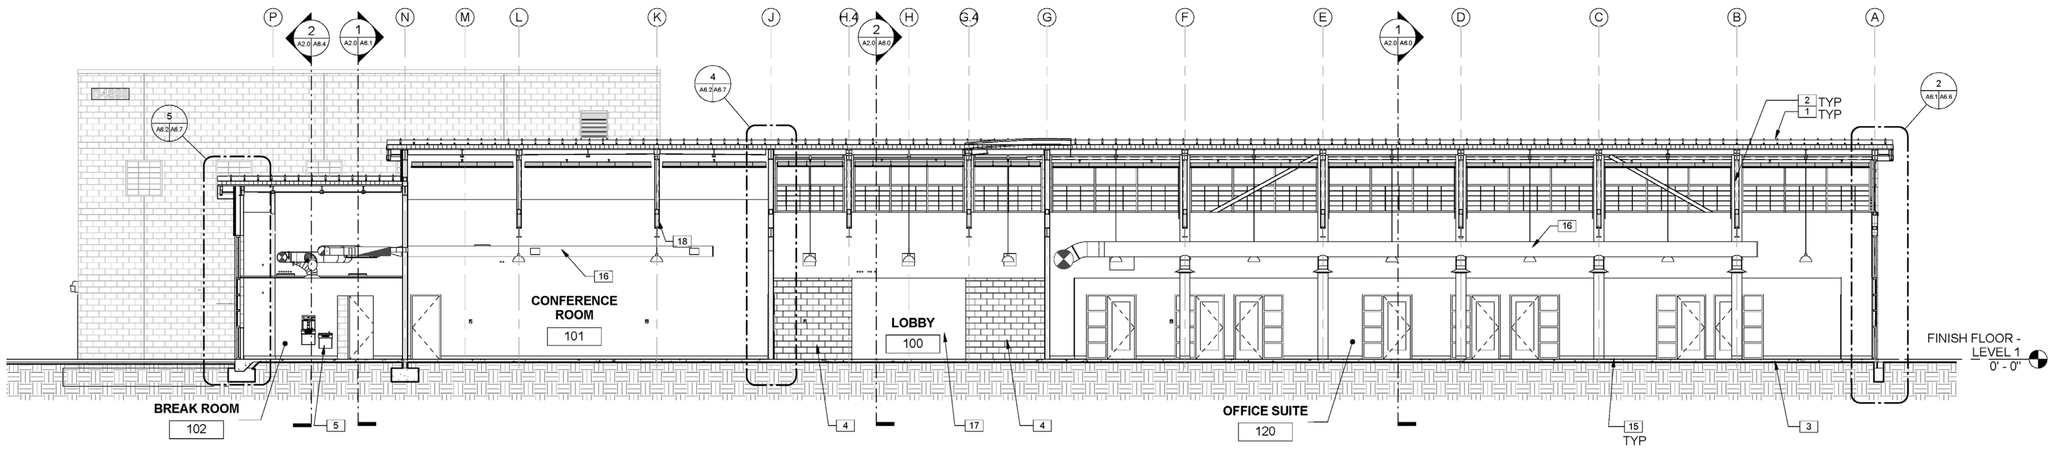

BUILDING SECTION F

SCALE: 1/8" = 1'-0"

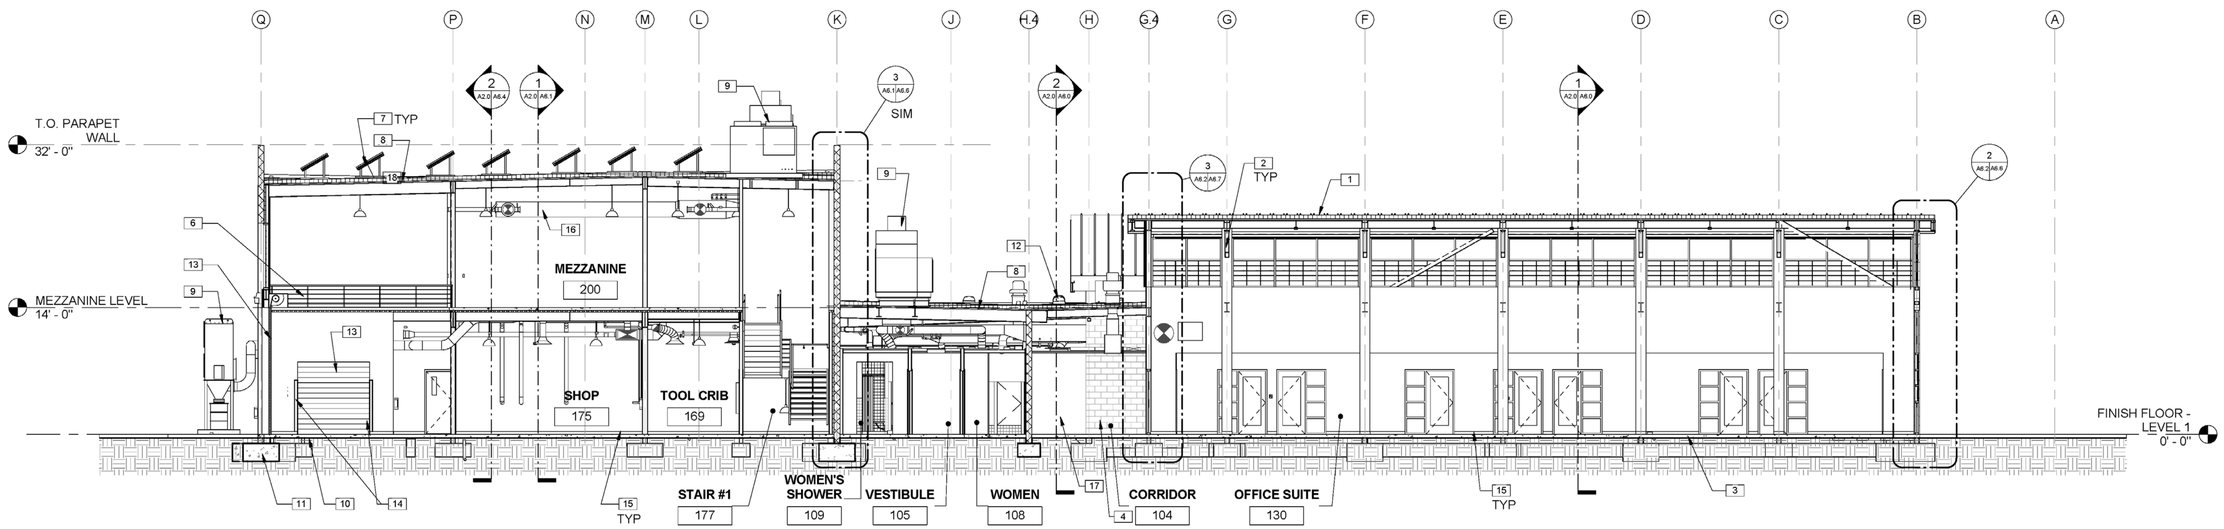

BUILDING SECTION E

SCALE: 1/8" = 1'-0"

KEYNOTES:

1 STANDING SEAM METAL ROOF - SEE DETAIL 3/A11.1
2 PAINTED STEEL TRUSS - SEE STRUCTURAL DRAWINGS
3 CONCRETE SLAB ON GRADE, SEE STRUCTURAL DWG
4 BURNISHED 8" CMU WALL
5 ACCESSIBLE DRINKING FOUNTAIN
6 42" HIGH METAL GUARDRAIL
7 PHOTOVOLTAIC PANEL, TYP — BID OPTION 2 — ALL LOCATIONS
8 TPO ROOFING MEMBRANE, MECHANICALLY FASTENED OVER SHAPED RIGID FOAM INSULATION ON METAL DECK, SEE DETAIL 4/A11.1
9 MECHANICAL EQUIPMENT, SEE MECHANICAL DRAWINGS
10 CONCRETE SLAB ON GRADE
11 SEE STRUCTURAL DRAWINGS FOR FOUNDATION INFORMATION
12 TUBULAR DAYLIGHTING DEVICE, SEE DETAIL 1/A12.1 — BID OPTION 3 — ALL LOCATIONS
13 METAL ROLL-UP DOOR, SEE DOOR SCHEDULE ON SHEET A7.0
14 METAL CORNER GUARD AT JAMBS
15 4" HIGH VINYL WALL BASE
16 HVAC DUCT, SEE MECHANICAL DRAWINGS
17 WALL BEYOND NOT SHOWN FOR CLARITY
18 LED PENDANT LIGHT FIXTURE

LICENSED ARCHITECT JOHN BRUCE CAMINO C23740 Signature 10/31/11 Renewal Date STATE OF CALIFORNIA

DEVELOPMENT ONE, INC.
1611 East Fourth Street, Suite 250
Santa Ana, California 92701
J. Bruce Camino, Architect, AIA, NCARB
(714) 689-0298
(714) 648-0197 FAX

DATE	SYM	REVISION	BY	A'PD

NATIONAL AERONAUTICS AND SPACE ADMINISTRATION
DRYDEN FLIGHT RESEARCH CENTER
EDWARDS, CA

DRAWING TITLE
BUILDING SECTIONS

PROJECT TITLE
8-18-11
FACILITIES SUPPORT CENTER
100% FINAL DESIGN SUBMITTAL

APPROVALS	DATE
Chief, Facilities Engineering Division/Project Office DAN CROWLEY	8-18-11
Project Requestor /Customer DAN CROWLEY	8-18-11
Facilities Project Manager GEMMA FLORES	8-18-11
Chief, Office of Protective Services JOHN ZELLMER	8-18-11
Chief - Safety, Health, and Environmental Office DAN MULLEN	8-18-11
DFRC Chief Information Officer KEN NORLIN	8-18-11

DATE STRTD	11/04/10	DATE PRINTD	05/23/11
DRAWN BY		TRADE SH. No.	EDM-1703
SCALE	AS NOTED		
FILE NAME		A6.2	SHEET No. 56 of 195

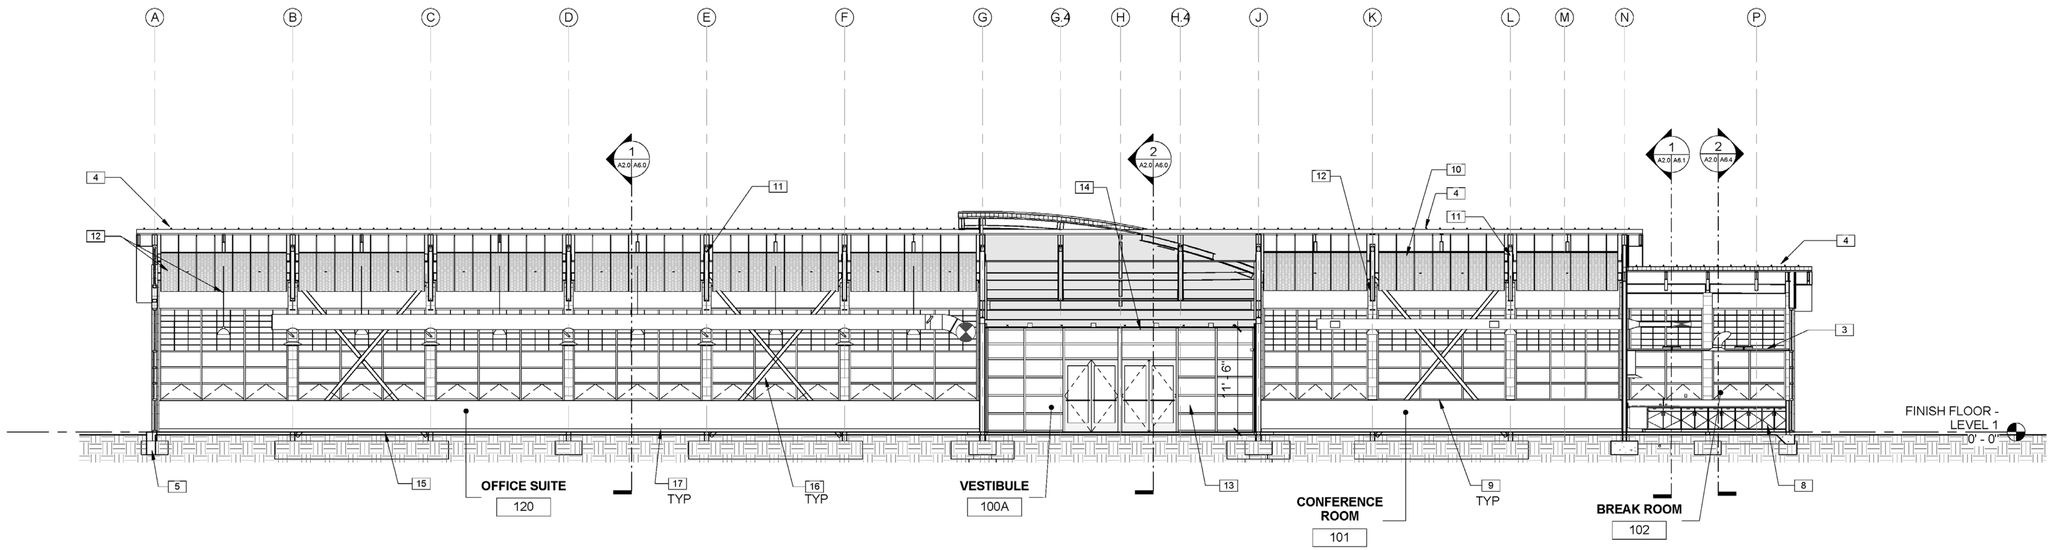

BUILDING SECTION

SCALE: 1/8" = 1'-0" | 2 A2.0 A6.3

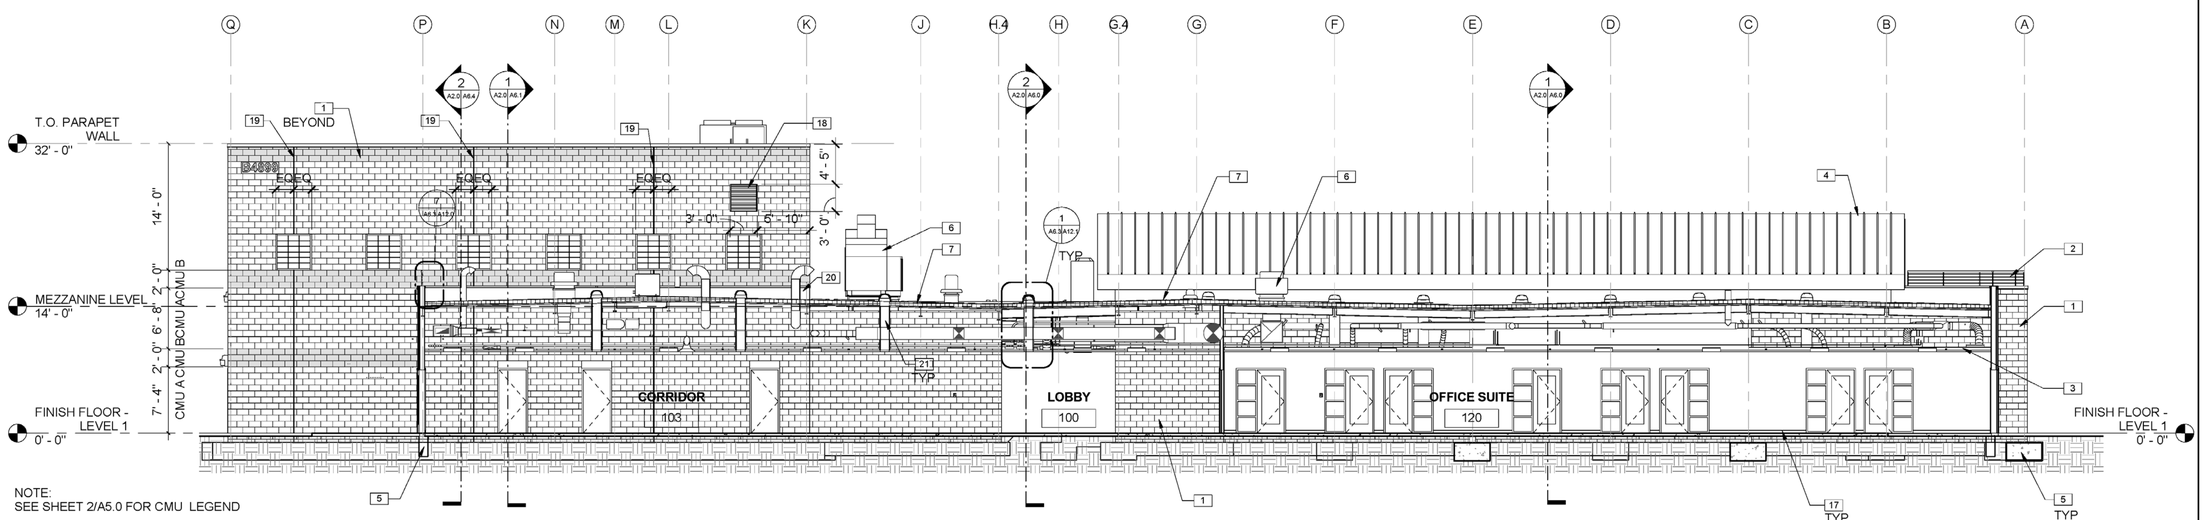

NOTE:
SEE SHEET 2/A5.0 FOR CMU LEGEND

BUILDING SECTION G

SCALE: 1/8" = 1'-0" | 1 A2.0 A6.3

KEYNOTES:

1 BURNISHED 8" CMU WALL
2 STAINLESS STEEL CABLE RAILING SYSTEM, 20" HIGH FROM TOP OF PARAPET, SEE DETAIL 9/A12.0
3 SUSPENDED CEILING PER PLAN
4 STANDING SEAM METAL ROOF - SEE DETAIL 3/A11.1
5 SEE STRUCTURAL DRAWINGS FOR FOUNDATION INFORMATION
6 MECHANICAL EQUIPMENT, SEE MECHANICAL DRAWINGS
7 TPO ROOFING MEMBRANE, MECHANICALLY FASTENED OVER SHAPED RIGID FOAM INSULATION ON METAL DECK, SEE DETAIL 4/A11.1
8 CASEWORK, SEE SHEET A11.3
9 3' 6" HIGH ANODIZED ALUMINUM SILL
10 CURVED SUSPENDED CEILING PANEL SYSTEM
11 PAINTED STEEL TRUSS - SEE STRUCTURAL DRAWINGS
12 LED PENDANT LIGHT FIXTURE
13 ALUMINUM STOREFRONT SYSTEM WITH INSULATED GLASS
14 METAL PANEL CEILING
15 CONCRETE SLAB ON GRADE, SEE STRUCTURAL DWG
16 STEEL BEAM FRAMING- SEE STRUCTURAL DRAWING
17 4" HIGH VINYL WALL BASE
18 LOUVER, SEE MECHANICAL PLANS
19 VERTICAL MASONRY EXPANSION JOINT
20 TPO MEMBRANE ROOF WRAPPED UP PARAPET WALL TO PARAPET CAP AT CMU WALLS
21 TUBULAR DAYLIGHTING DEVICE, SEE DETAIL 1/A12.1

BID OPTION 3 ALL LOCATIONS

LICENSED ARCHITECT
JOHN BRUCE CAMINO
C23740
Signature
10/31/11
RenewalDate
STATE OF CALIFORNIA

DEVELOPMENT ONE, INC.
1611 East Fourth Street, Suite 250
Santa Ana, California 92701
J. Bruce Camino, Architect, AIA, NCARB
(714) 689-0298
(714) 648-0197 FAX

DATE	SYM	REVISION	BY	A'PD

NATIONAL AERONAUTICS AND SPACE ADMINISTRATION
DRYDEN FLIGHT RESEARCH CENTER
EDWARDS, CA

DRAWING TITLE
BUILDING SECTIONS

PROJECT TITLE
8-18-11
FACILITIES SUPPORT CENTER
100% FINAL DESIGN SUBMITTAL

APPROVALS	DATE
Chief, Facilities Engineering and Asset Mgmt. Office DAN CROWLEY	8-18-11
Project Requestor /Customer DAN CROWLEY	8-18-11
Facilities Project Manager GEMMA FLORES	8-18-11
Chief, Office of Protective Services JOHN ZELLMER	8-18-11
Chief - Safety, Health, and Environmental Office DAN MULLEN	8-18-11
DFRC Chief Information Officer KEN NORLIN	8-18-11

DATE STRTD	11/09/10	DATE PRNTD	05/23/11
DRAWN BY			EDM-1703
SCALE	AS NOTED	TRADE SH. No.	
FILE NAME		A6.3	SHEET No. 57 of 195

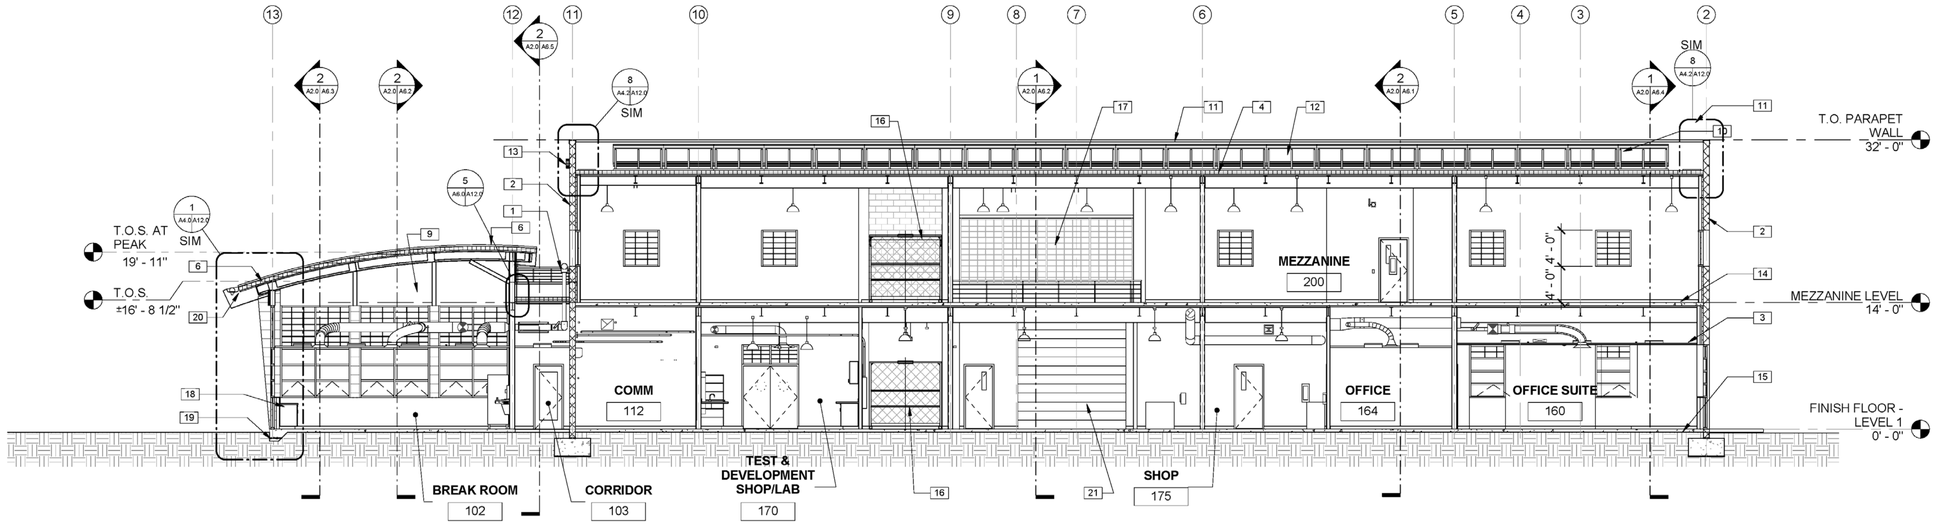

BUILDINGSECTION

SCALE: 1/8" = 1'-0"

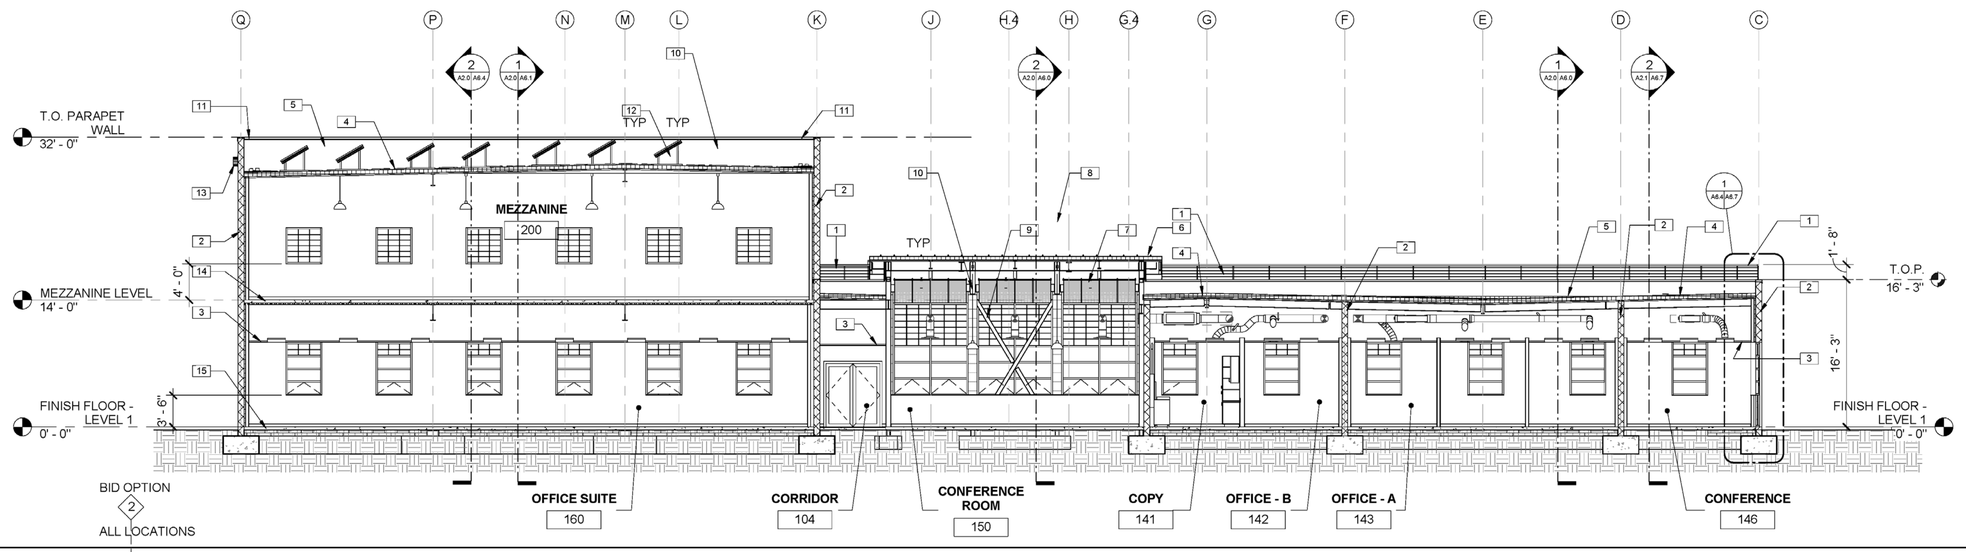

BUILDING SECTION

SCALE: 1/8" = 1'-0"

KEYNOTES:

1. STAINLESS STEEL CABLE RAILING SYSTEM, 20" HIGH FROM TOP OF PARAPET, SEE DETAIL 9/A12.0
2. BURNISHED 8" CMU WALL
3. SUSPENDED CEILING PLAN SEE PLAN
4. TPO ROOFING MEMBRANE, MECHANICALLY FASTENED OVER SHAPED RIGID FOAM INSULATION ON METAL DECK, SEE DETAIL 4/A11.1
5. TPO MEMBRANE ROOF WRAPPED UP PARAPET WALL TO PARAPET CAP AT CMU WALLS
6. STANDING SEAM METAL ROOF - SEE DETAIL 3/A11.1
7. CURVED SUSPENDED CEILING PANEL SYSTEM
8. PAINTED STEEL TRUSS - SEE STRUCTURAL DRAWINGS
9. STEEL BEAM FRAMING- SEE STRUCTURAL DRAWING
10. LED PENDANT LIGHT FIXTURE
11. METAL COPING AT PARAPET, SEE DETAIL 8/A12.0
12. PHOTOVOLTAIC PANEL, TYP
13. PAINTED SHEET METAL BUILDING SIGNAGE - PROVIDE SHOP DRAWINGS INCLUDING ATTACHMENT DETAIL
14. COMPOSITE CONCRETE FLOOR SLAB ON METAL DECK
15. CONCRETE SLAB ON GRADE
16. VERTICAL RECIPROCATING CONVEYOR
17. TRANSLUCENT WALL PANEL SYSTEM, SEE WINDOW SCHEDULE
18. CASEWORK, SEE SHEET A11.3
19. CONCRETE SLAB EDGE, SEE STRUCTURAL DWG
20. ROOF GUTTER, SEE DETAIL 1/A12.0
21. METAL ROLL-UP DOOR, SEE DOOR SCHEDULE ON SHEET A7.0

LICENSED ARCHITECT
J. BRUCE CAMINO
C23740
Signature
10/31/11
RenewalDate
STATE OF CALIFORNIA

DEVELOPMENT ONE, INC.
1611 East Fourth Street, Suite 250
Santa Ana, California 92701
J. Bruce Camino, Architect, AIA, NCARB
(714) 689-0298
(714) 648-0197 FAX

DATE	SYM	REVISION	BY	A'PD

NATIONAL AERONAUTICS AND SPACE ADMINISTRATION

DRYDEN FLIGHT RESEARCH CENTER
EDWARDS, CA

DRAWING TITLE

BUILDING SECTIONS

PROJECT TITLE

8-18-11

FACILITIES SUPPORT CENTER
100% FINAL DESIGN SUBMITTAL

APPROVALS	DATE
Chief, Facilities Engineering & Asset Mgmt. Office DAN CROWLEY	8-18-11
Project Requestor /Customer DAN CROWLEY	8-18-11
Facilities Project Manager GEMMA FLORES	8-18-11
Chief, Office of Protective Services JOHN ZELLMER	8-18-11
Chief - Safety, Health, and Environmental Office DAN MULLEN	8-18-11
DFRC Chief Information Officer KEN NORLIN	8-18-11

DATE STRTD	02/09/11	DATE PRINTD	05/23/11
DRAWN BY		EDM-1703	
SCALE	AS NOTED	TRADE SH. No.	
FILE NAME		A6.4	SHEET No. 58 of 195

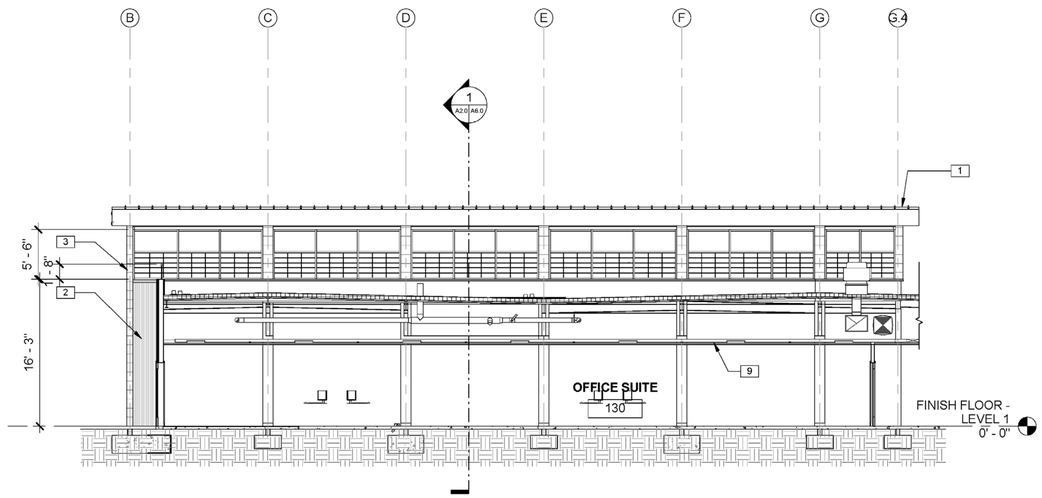

PARTIAL BUILDING SECTION

SCALE: 1/8" = 1'-0" (3 / A2.0 A6.5)

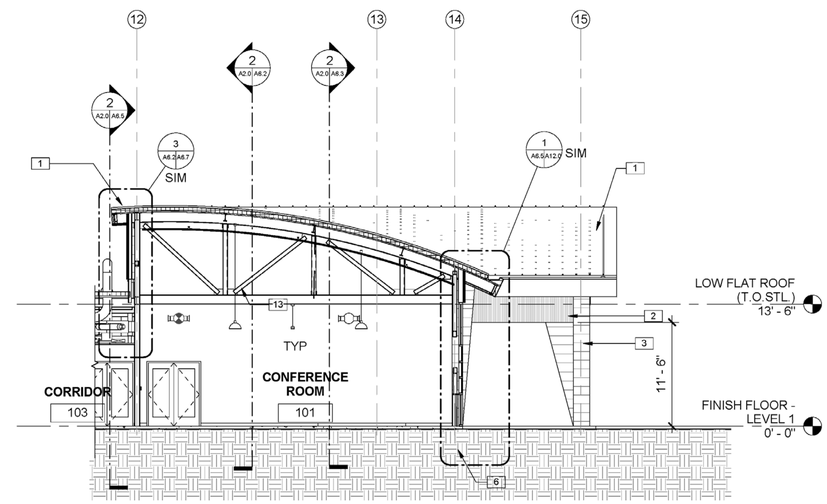

PARTIAL BUILDING SECTION

SCALE: 1/8" = 1'-0" (1 / A2.0 A6.5)

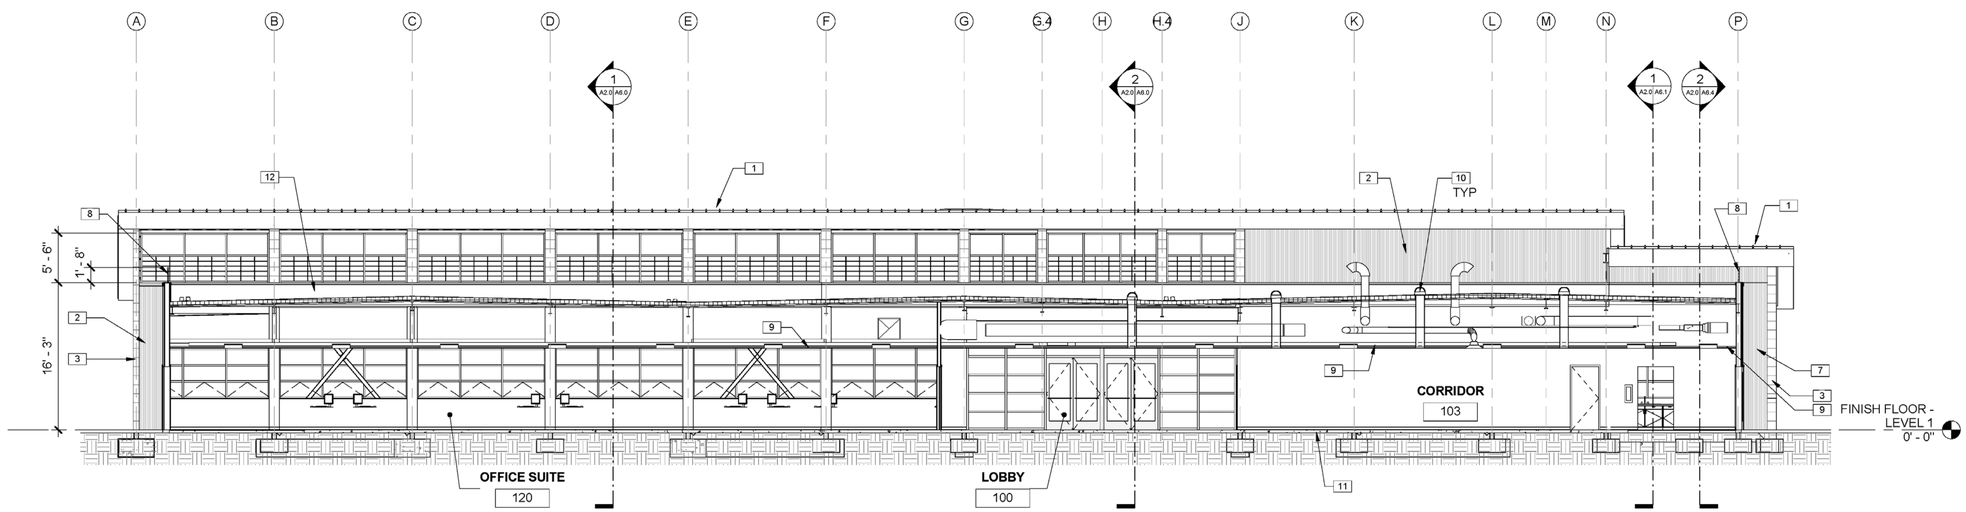

BUILDING SECTION

SCALE: 1/8" = 1'-0" (2 / A2.0 A6.5)

KEYNOTES:

1 STANDING SEAM METAL ROOF - SEE DETAIL 3/A11.1
2 7/8" CORRUGATED METAL WALL PANEL
3 FABRICATED SHEET METAL COLUMN ENCLOSURE
4 BURNISHED 8" CMU WALL
5 4" CERAMIC TILES
6 SEE STRUCTURAL DRAWINGS FOR FOUNDATION INFORMATION
7 OUTLINE OF STANDING SEAM METAL ROOF ABOVE, SEE A4.0 FOR LOCATIONS
8 STAINLESS STEEL CABLE RAILING SYSTEM, 20" HIGH FROM TOP OF PARAPET, SEE DETAIL 9/A12.0
9 SUSPENDED CEILING PER PLAN
10 TUBULAR DAYLIGHTING DEVICE, SEE DETAIL 1/A12.1 — BID OPTION 3 — ALL LOCATIONS
11 CONCRETE SLAB ON GRADE
12 TPO MEMBRANE ROOF WRAPPED UP PARAPET WALL TO PARAPET CAP AT CMU WALLS
13 LED PENDANT LIGHT FIXTURE

LICENSED ARCHITECT
J. BRUCE CAMINO
C23740
Signature
10/31/11
RenewalDate
STATE OF CALIFORNIA

DEVELOPMENT ONE, INC.
1611 East Fourth Street, Suite 250
Santa Ana, California 92701
J. Bruce Camino, Architect, AIA, NCARB
(714) 689-0298
(714) 648-0197 FAX

DATE	SYM	REVISION	BY	A'PD

NATIONAL AERONAUTICS AND SPACE ADMINISTRATION

DRYDEN FLIGHT RESEARCH CENTER
EDWARDS, CA

DRAWING TITLE

PARTIAL & BUILDING SECTIONS

PROJECT TITLE

8-18-11
FACILITIES SUPPORT CENTER
100% FINAL DESIGN SUBMITTAL

APPROVALS		DATE
Chief, Facilities Engineering & Asset Mgt. Office DAN CROWLEY		8-18-11
Project Requestor /Customer DAN CROWLEY		8-18-11
Facilities Project Manager GEMMA FLORES		8-18-11
Chief, Office of Protective Services JOHN ZELLMER		8-18-11
Chief - Safety, Health, and Environmental Office DAN MULLEN		8-18-11
DFRC Chief Information Officer KEN NORLIN		8-18-11

DATE STRTD	02/16/11	DATE PRINTD	05/23/11
DRAWN BY		EDM-1703	
SCALE	AS NOTED	TRADE SH. No	A6.5
FILE NAME		SHEET No 59 of 195	

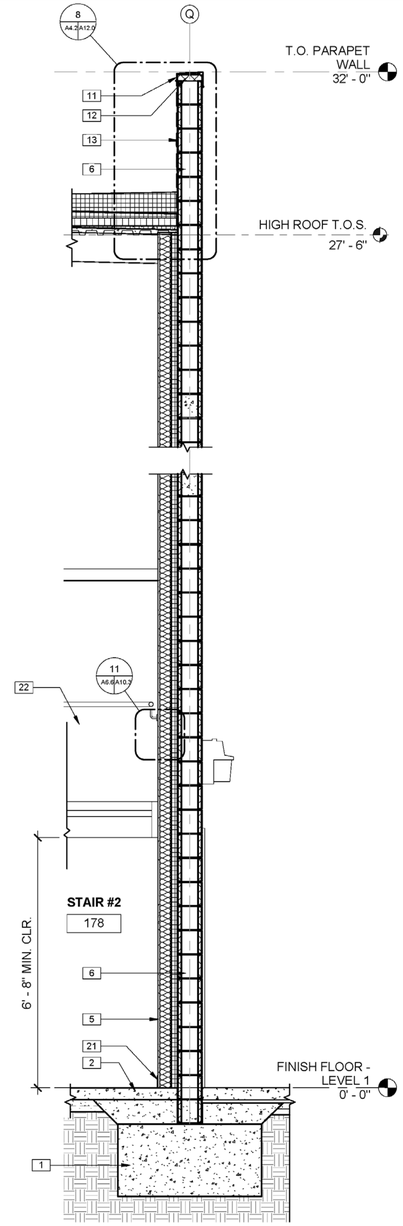

WALL SECTION

SCALE: 1/2" = 1'-0" 3 A6.1 A6.6

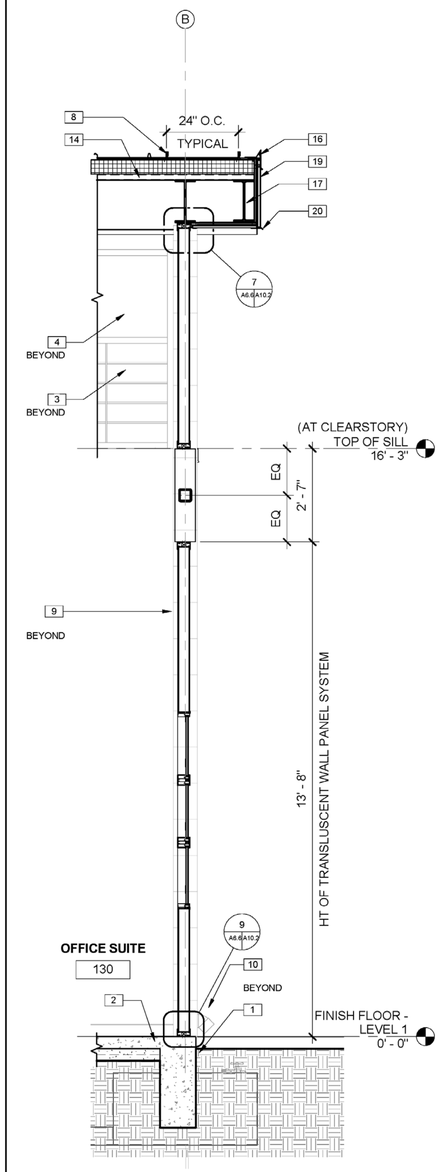

WALL SECTION

SCALE: 1/2" = 1'-0" 2 A6.1 A6.6

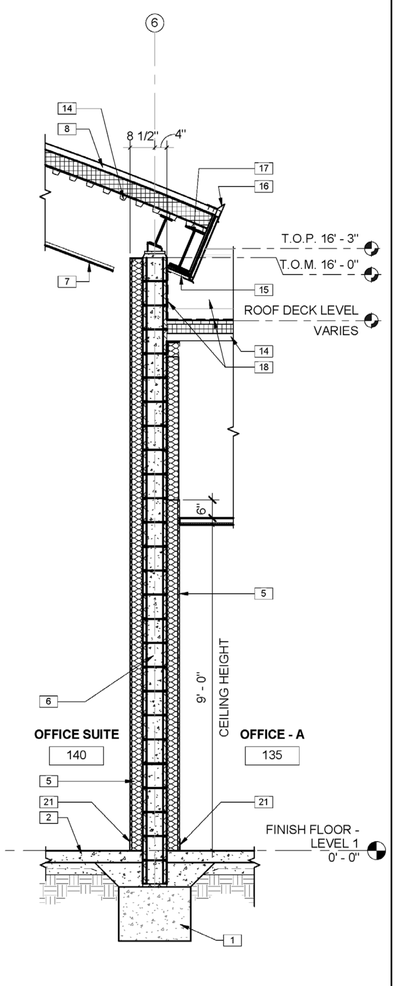

WALL SECTION

SCALE: 1/2" = 1'-0" 1 A2.1 A6.6

KEYNOTES:

1. SEE STRUCTURAL DRAWINGS FOR FOUNDATION INFORMATION
2. CONCRETE SLAB ON GRADE
3. TRANSLUCENT WALL PANEL SYSTEM, SEE WINDOW SCHEDULE
4. INSULATED TRANSLUCENT WALL PANEL AND GLAZING SYSTEM IN ALUMINUM FRAME - SEE WINDOW SCHEDULE
5. METAL STUD, SEE WALL TYPES
6. BURNISHED 8" CMU WALL
7. CURVED SUSPENDED CEILING PANEL SYSTEM
8. STANDING SEAM METAL ROOF - SEE DETAIL 3/A11.1
9. FABRICATED SHEET METAL COLUMN ENCLOSURE
10. DOWNSPOUT, SEE DETAIL 5/A11.0
11. METAL COPING AT PARAPET, SEE DETAIL 8/A12.0
12. 2X TREATED WOOD NAILER
13. TPO MEMBRANE ROOF WRAPPED UP PARAPET WALL TO PARAPET CAP AT CMU WALLS
14. 1 1/2" METAL ROOF DECK
15. METAL SOFFIT PANEL SYSTEM
16. HEAD FLASHING W "J" CLOSURE
17. STEEL BEAM FRAMING- SEE STRUCTURAL DRAWING
18. TPO MEMBRANE ROOF WRAPPED UP AT CMU WALLS
19. FLUSH METAL PANEL FASCIA TRIM
20. FASCIA TO SOFFIT FLASHING
21. 4" HIGH VINYL WALL BASE
22. 3' - 0" HIGH WALL MOUNTED PAINTED STEEL HANDRAIL, SEE DETAIL 11/A10.7

LICENSED ARCHITECT
J. BRUCE CAMINO
C23740
Signature
10/31/11
RenewalDate
STATE OF CALIFORNIA

DEVELOPMENT ONE, INC.
1611 East Fourth Street, Suite 250
Santa Ana, California 92701
J. Bruce Camino, Architect, AIA, NCARB
(714) 689-0298
(714) 648-0197 FAX

DATE	SYM	REVISION	BY	A'PD

NATIONAL AERONAUTICS AND SPACE ADMINISTRATION

DRYDEN FLIGHT RESEARCH CENTER
EDWARDS, CA

DRAWING TITLE

WALL SECTIONS

PROJECT TITLE 8-18-11

FACILITIES SUPPORT CENTER
100% FINAL DESIGN SUBMITTAL

APPROVALS	DATE
Chief, Facilities Engineering & Asset Mgt. Office DAN CROWLEY	8-18-11
Project Requestor /Customer DAN CROWLEY	8-18-11
Facilities Project Manager GEMMA FLORES	8-18-11
Chief, Office of Protective Services JOHN ZELLMER	8-18-11
Chief - Safety, Health, and Environmental Office DAN MULLEN	8-18-11
DFRC Chief Information Officer KEN NORLIN	8-18-11

DATE STRTD	11/09/10	DATE PRINTD	05/23/11
DRAWN BY		EDM-1703	
SCALE	AS NOTED	TRADE SH. No.	
FILE NAME	A6.6	SHEET No. 60 of 195	