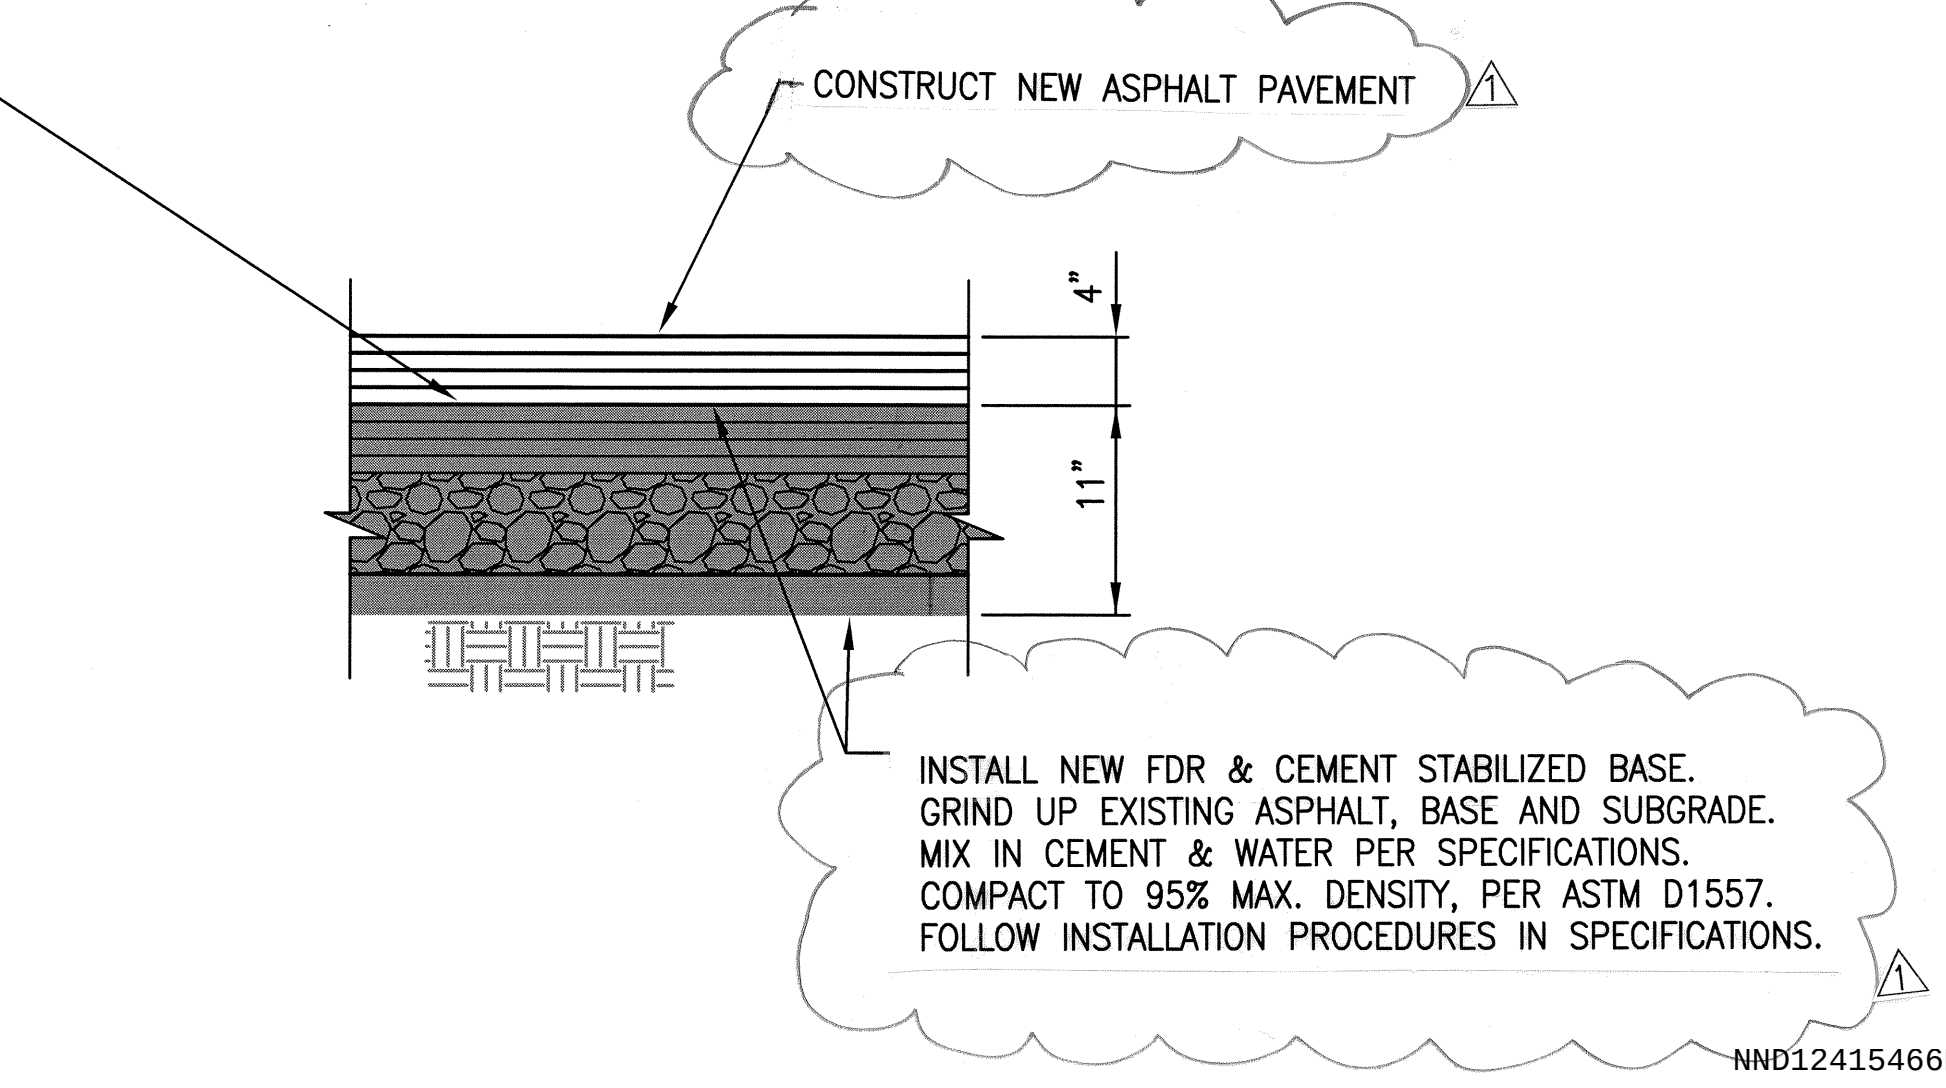

NEW PAVEMENT SECTION USING FDR CEMENT TREATED BASE

NND12415466E
Amendment 1
Attachment 8