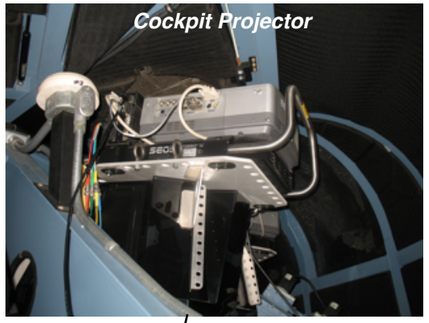

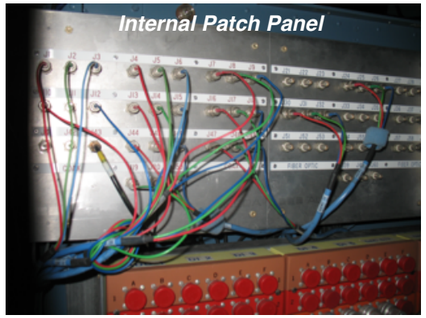

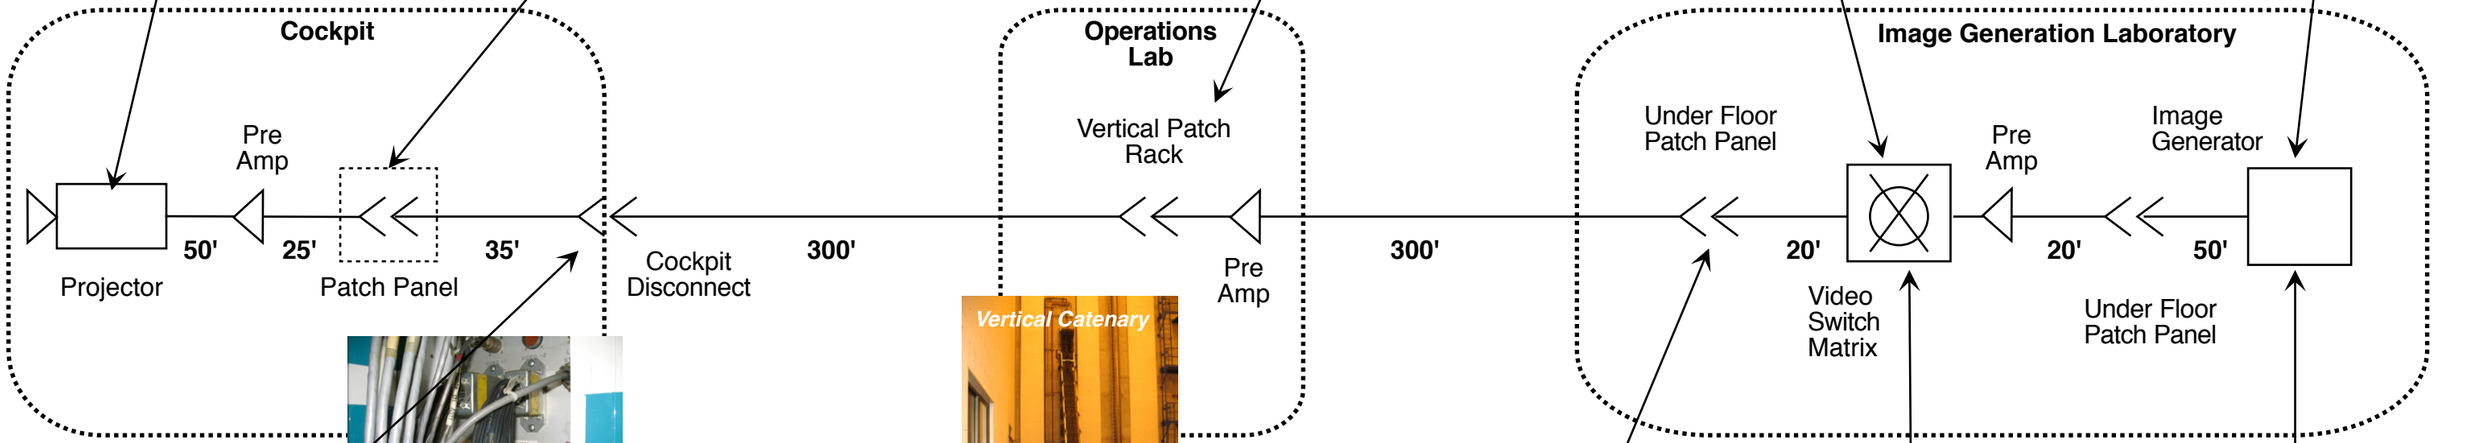

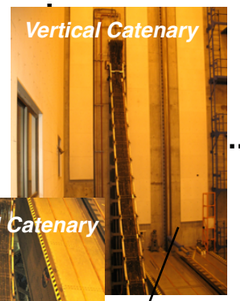

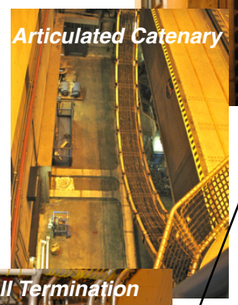

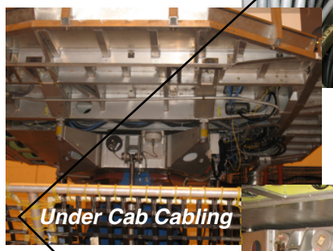

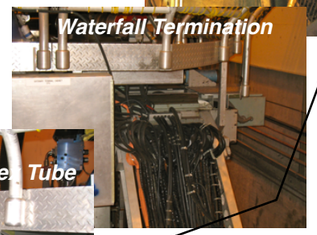

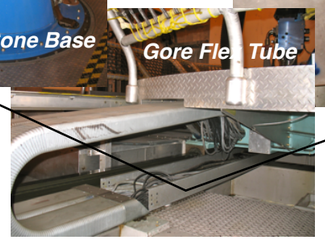

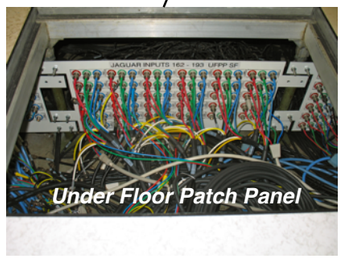

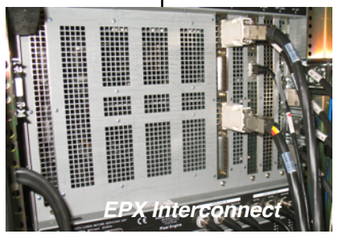

REV	BY	DATE	DESCRIPTION OF CHANGE	APPV
A	DAW	10-24-2012	Added Cable Lengths & Photo Titles	DAW

TITLE: **One Line Diagram VMS Video Distribution**

SIZE:	CODE:	DRAWING NUMBER:
	XXXX.XXX	[Draft]

DATE:	SCALE: NTS	DRAWN BY: DAW
FILENAME: XXXXXXXXX.XXX		SHEET: 1 of 1