Attachment C

On-Site Government-Provided Office Space

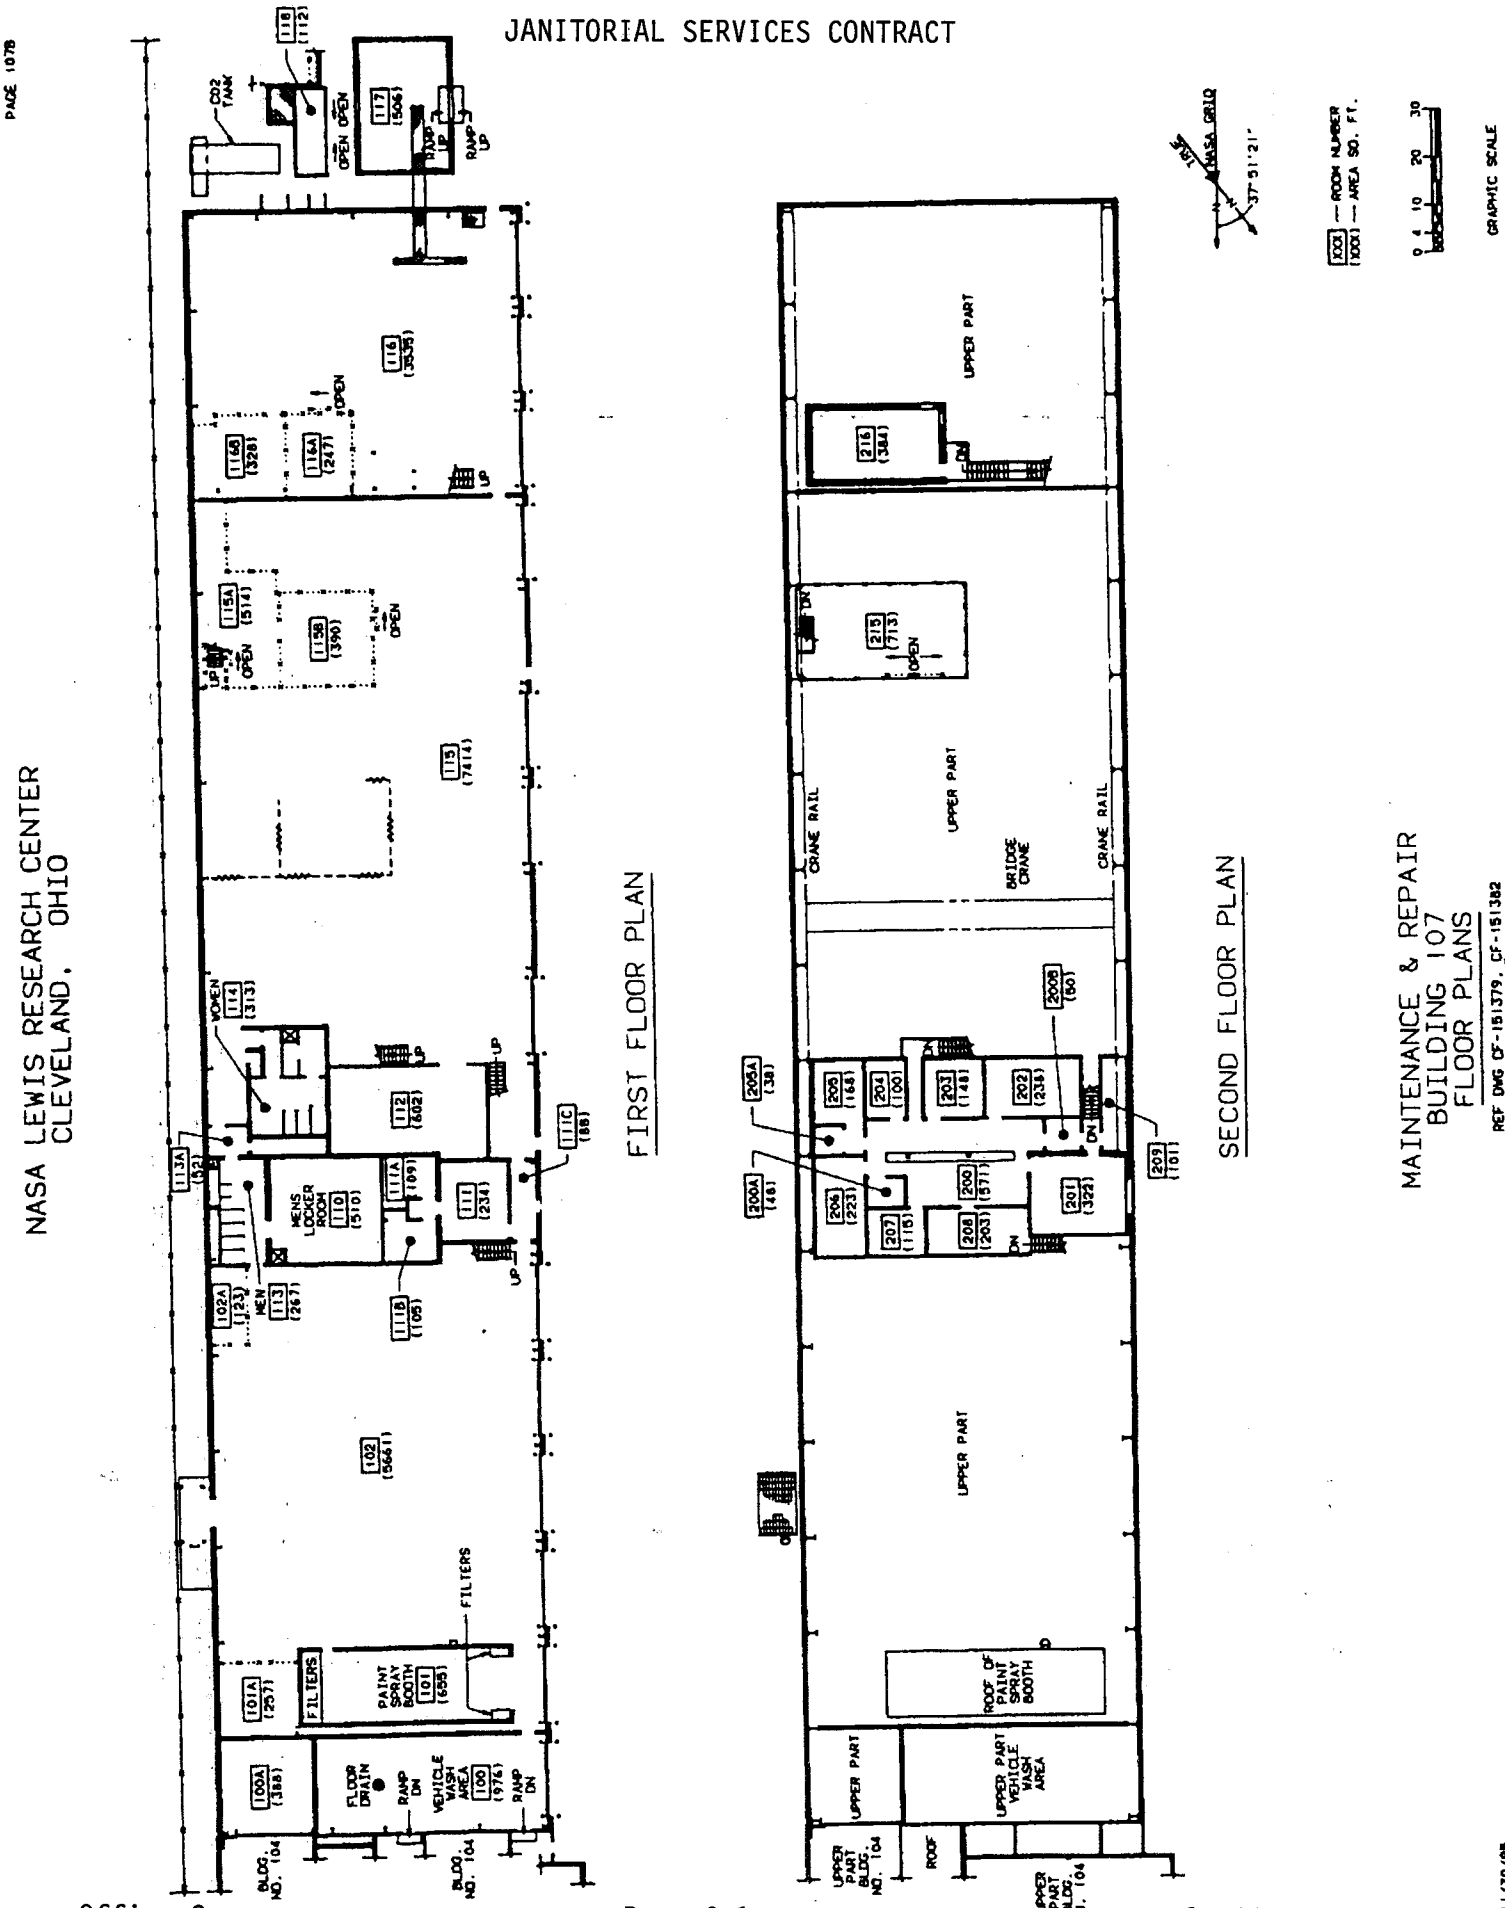
NASA LEWIS RESEARCH CENTER
CLEVELAND, OHIO
FIRST FLOOR PLAN
SECOND FLOOR PLAN
MAINTENANCE & REPAIR
BUILDING 107
FLOOR PLANS
REF DWG CF-151379, CF-151382 & CF-151403
MENS LOCKER ROOM
WOMEN
MEN
PAINT SPRAY BOOTH
FILTERS
FLOOR DRAIN
RAMP DN
VEHICLE WASH AREA
BLDG. NO. 104
UPPER PART
CRANE RAIL
BRIDGE CRANE
ROOF OF PAINT SPRAY BOOTH
UPPER PART VEHICLE WASH AREA
ROOF
GRAPHIC SCALE
REVISED 11/30/95