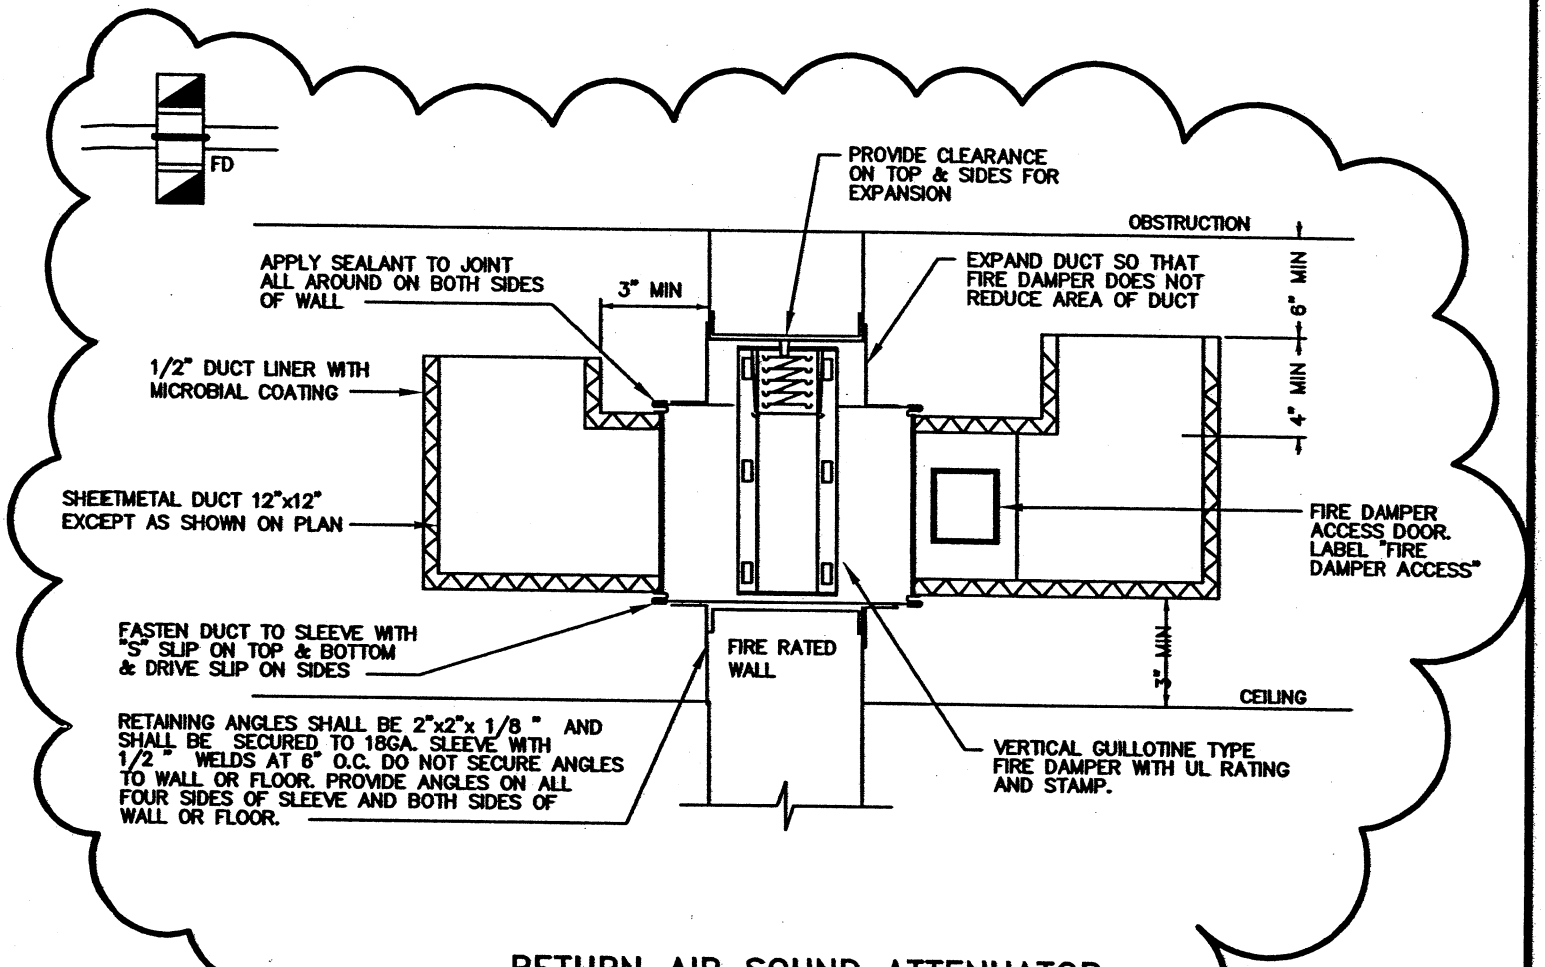

1

9 M101 M403

RETURN AIR SOUND ATTENUATOR WITH FIRE DAMPER DETAIL

SCALE: NO SCALE

REVISION	DATE	DESCRIPTION
1		ADDENDUM NO. 1

NATIONAL AERONAUTICS & SPACE ADMINISTRATION
LYNDON B. JOHNSON SPACE CENTER HOUSTON, TEXAS

ASTRONAUT QUARANTINE FACILITY BUILDING 27

MECHANICAL DETAILS

STATE OF TEXAS
ERIK C. DIETZ
81924
REGISTERED PROFESSIONAL ENGINEER
8-13-03

PROJECT NO. 02104	SHEET NO. M-27-02104
PROJECT ID 02104	
CODE IDENT.NO. 2116	SKT. NO. M-27-101.01

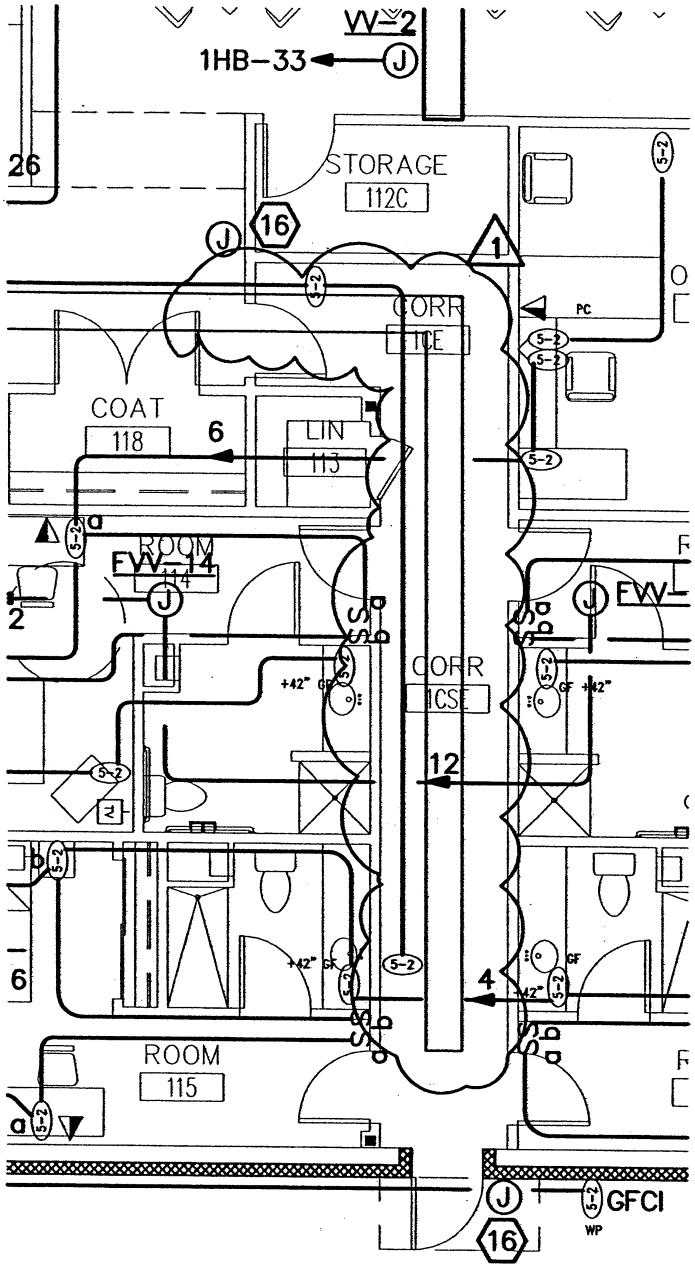

ELECTRICAL POWER FLOOR PLAN

SCALE: 1/8"=1'-0"

REVISION	DATE	DESCRIPTION
1	08-14-03	ADDENDUM NO. 1

NATIONAL AERONAUTICS & SPACE ADMINISTRATION
LYNDON B. JOHNSON SPACE CENTER HOUSTON, TEXAS

ASTRONAUT QUARANTINE FACILITY BUILDING 27

ELECTRICAL POWER FLOOR PLAN

PROJECT NO. 02104	SHEET NO. E-27-02104
PROJECT ID 02104	SKT. NO. E-27-201.01
CODE IDENT.NO. 2116	

STATE OF TEXAS
DOUGLAS B. BELISLE
80083
REGISTERED PROFESSIONAL ENGINEER

Douglas B. Belisle
8-14-03

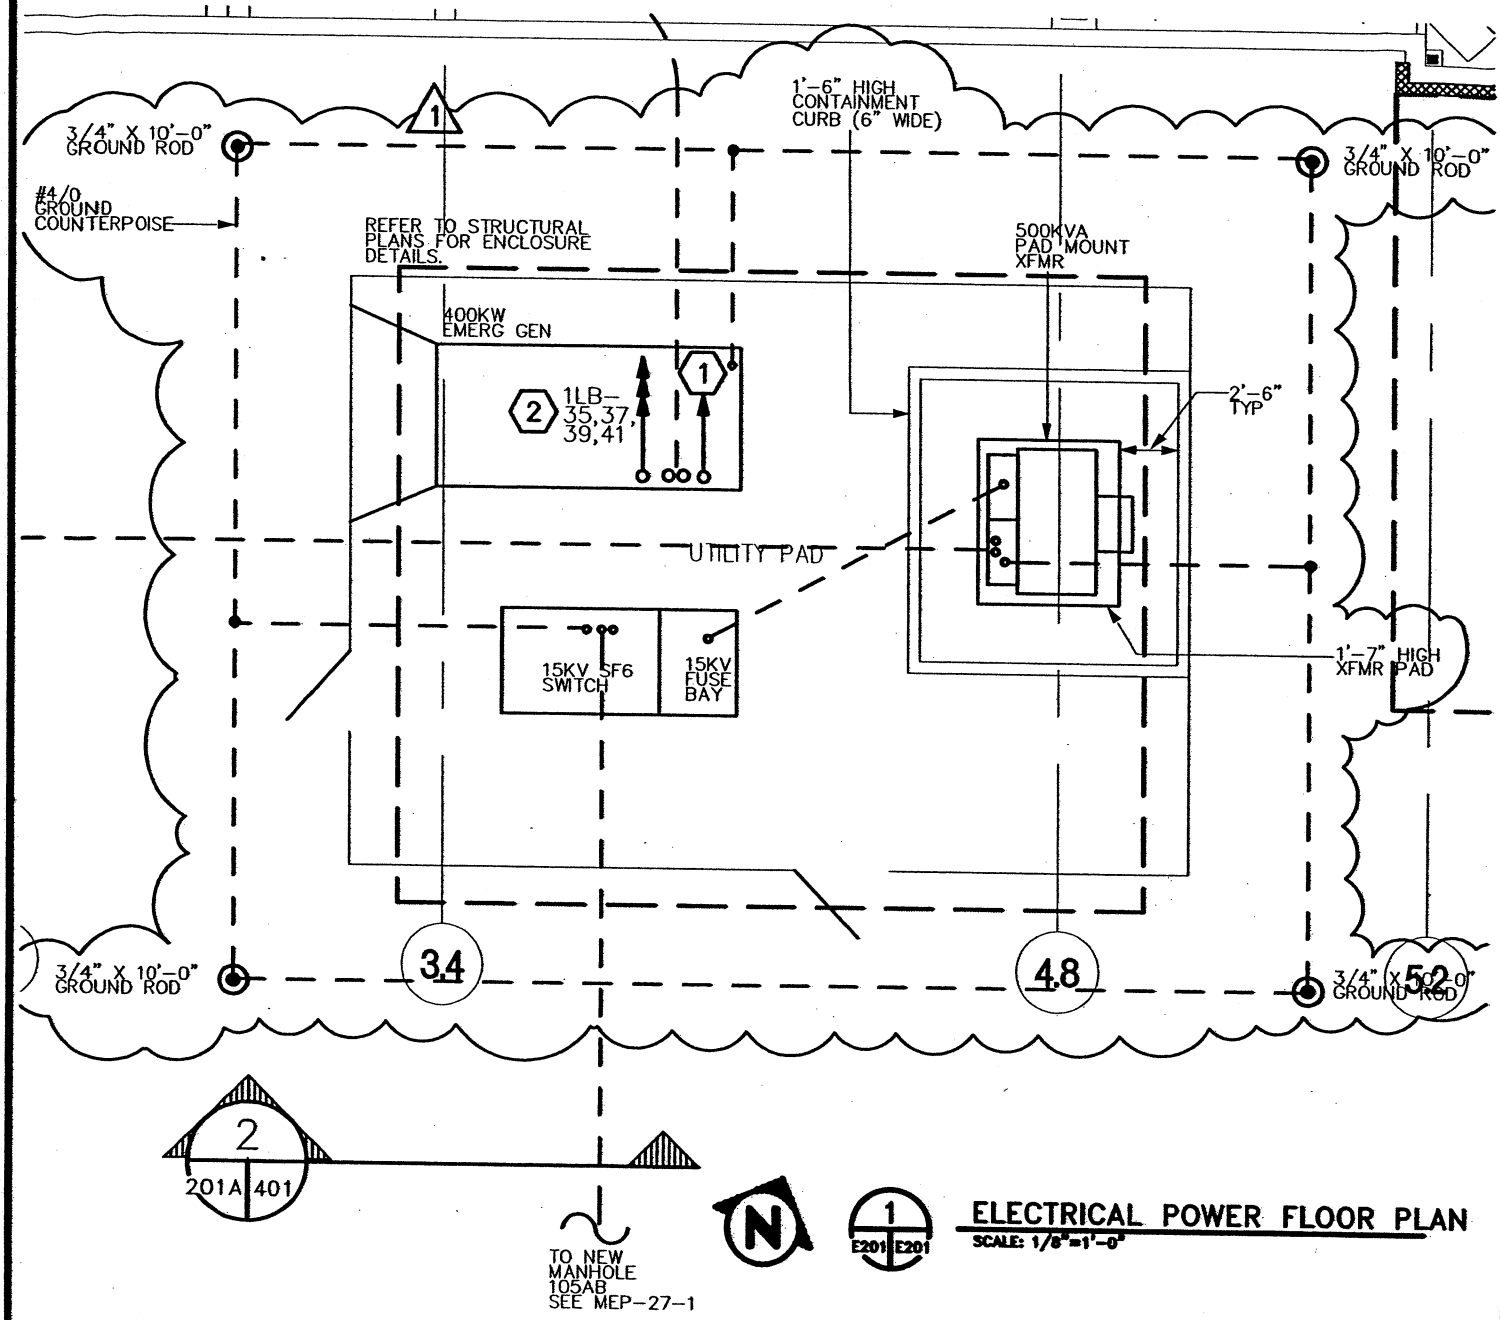

ELECTRICAL POWER FLOOR PLAN
SCALE: 1/8"=1'-0"

REVISION	DATE	DESCRIPTION
1	08-14-03	ADDENDUM NO. 1

NATIONAL AERONAUTICS & SPACE ADMINISTRATION
LYNDON B. JOHNSON SPACE CENTER HOUSTON, TEXAS

ASTRONAUT QUARANTINE FACILITY BUILDING 27

ELECTRICAL POWER FLOOR PLAN - ALTERNATE #3

STATE OF TEXAS
DOUGLAS B. BELISLE
80083
REGISTERED PROFESSIONAL ENGINEER
8-14-03

PROJECT NO. 02104	SHEET NO. E-27-02104
PROJECT ID 02104	SKT. NO. E-27-201A.01
CODE IDENT.NO. 2116	

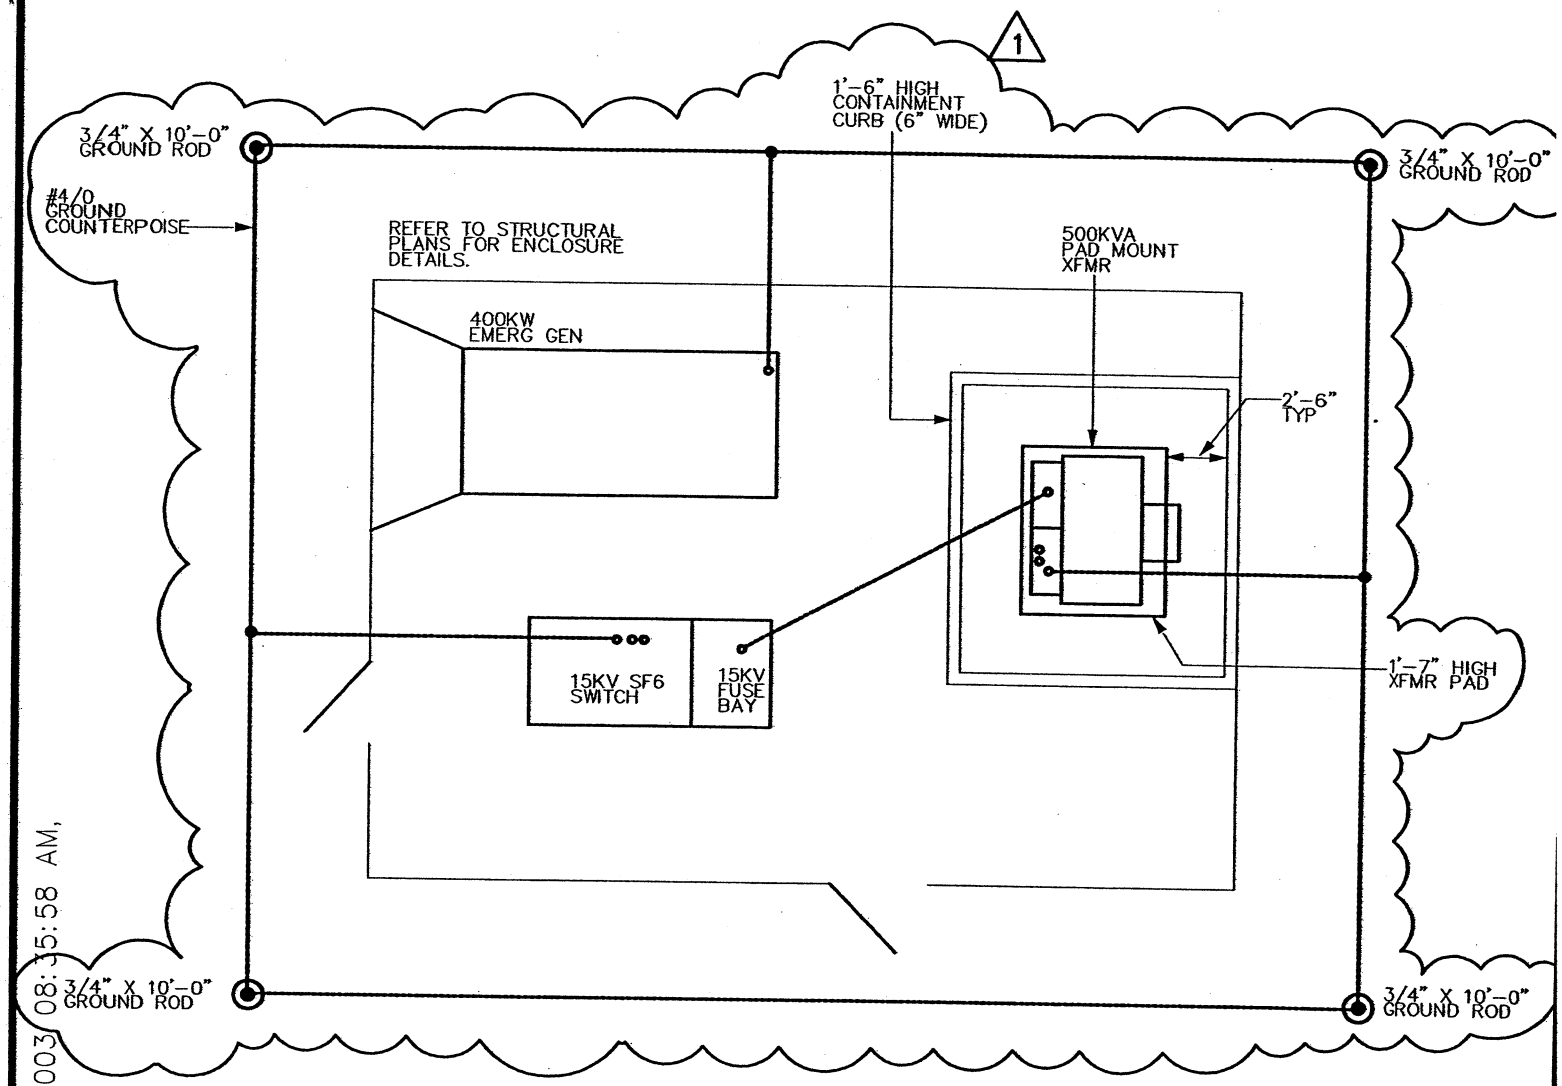

ELECTRICAL SWITCHYARD LAYOUT ALTERNATE GENERATOR #3

2

USC-8	E-27-402 SCALE: 1/4" = 1'-0"
E-27-201A	

REVISION	DATE	DESCRIPTION
1	08-14-03	ADDENDUM NO. 1

NATIONAL AERONAUTICS & SPACE ADMINISTRATION
LYNDON B. JOHNSON SPACE CENTER HOUSTON, TEXAS

ASTRONAUT QUARANTINE FACILITY BUILDING 27

ELECTRICAL DETAIL

PROJECT NO. 02104	SHEET NO. E-27-02104
PROJECT ID 02104	
CODE IDENT.NO. 2116	SKT. NO. E-27-402.01

STATE OF TEXAS
DOUGLAS B. BELISLE
80083
REGISTERED PROFESSIONAL ENGINEER

Douglas Belisle
8-14-03

S:\1028-005-15\e27z402_X01.dwg, 30x42, 08/14/2003 08:35:58 AM,
dbelisle, \\SERVER-1\\XEROX 440\X440