① COORDINATE FINAL LOCATION OF PLYWOOD SUPPORT WITH ARCHITECT. COORDINATE CONDUIT LOCATION WITH FINAL PLYWOOD LOCATION.

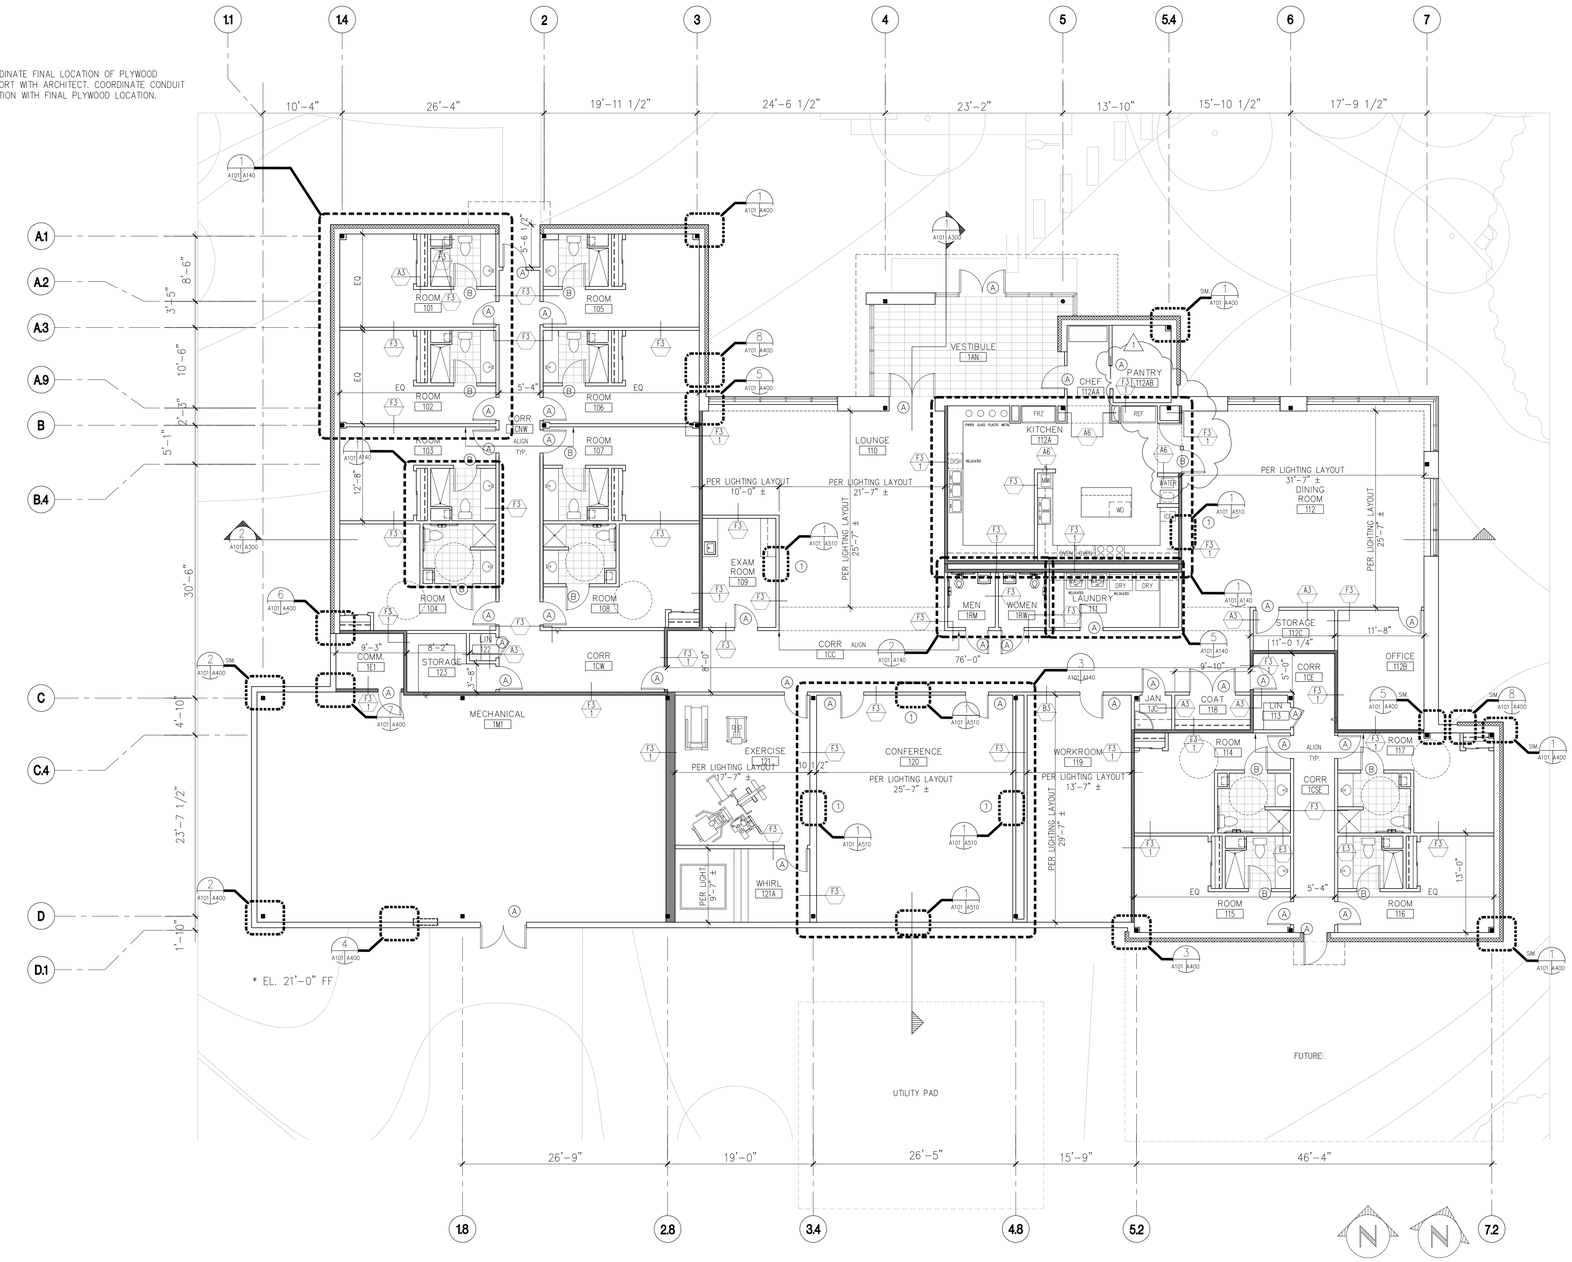

REMOVED WALL SECTIONS KEYS AND MOVED TO ELEVATIONS

REGISTERED ARCHITECT GARY L. ALTGOOD STATE OF TEXAS
8-29-03

REVISION	DATE	DESCRIPTION
1	8/29/03	ADDENDUM NO. 1

SIGNATURES		DATE
DR.	ENG	
CH	APPR	
REV		
DISCP		
PE		
APPR		

NATIONAL AERONAUTICS & SPACE ADMINISTRATION
LYNDON B. JOHNSON SPACE CENTER HOUSTON, TEXAS

BUILDING 27
ASTRONAUT QUARANTINE FACILITY

LEVEL ONE
FLOOR PLAN

PROJECT NO. 02104
PROJECT ID 02104 WR
CODE IDENT.NO. 2116
SIZE F
SHEET NO. A-27-02104 3 OF 24
DWG NO. A-27-101

PLAN NORTH
TRUE NORTH

SCALE: 1/8"=1'-0"

morris architects
3355 W. Alabama, Suite 200 • Houston, Texas 77098
713.622.1180 phone • 713.622.7021 fax
www.morrisarchitects.com • ftp.morrisarchitects.com