WIND PRESSURE DIAGRAMS

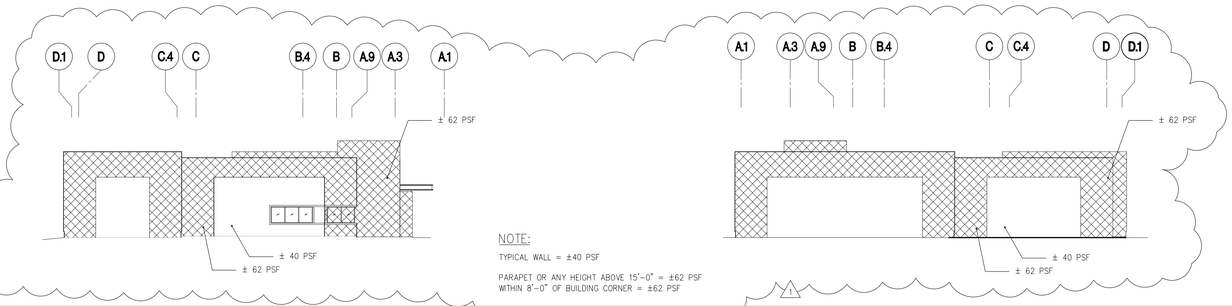

NOTE:

TYPICAL WALL = ±40 PSF

PARAPET OR ANY HEIGHT ABOVE 15'-0" = ±62 PSF
WITHIN 8'-0" OF BUILDING CORNER = ±62 PSF

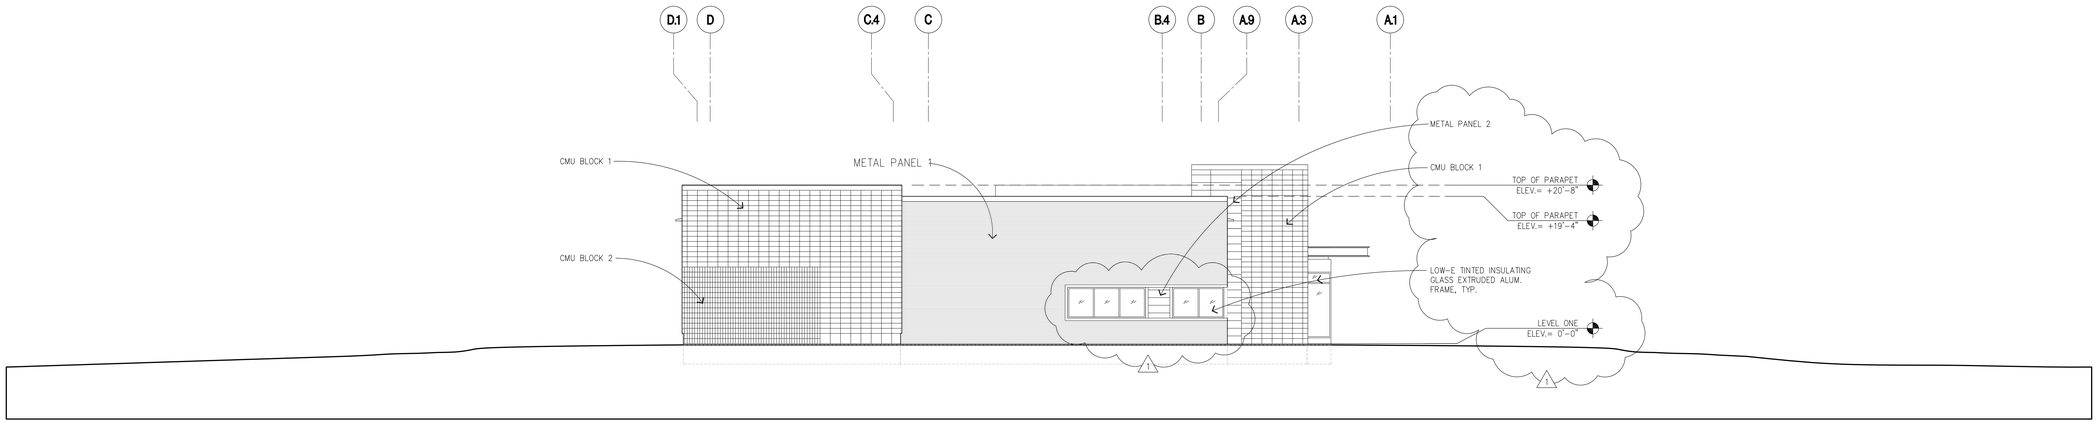

1 A101 A201 EAST ELEVATION
SCALE: 1/8"=1'-0"

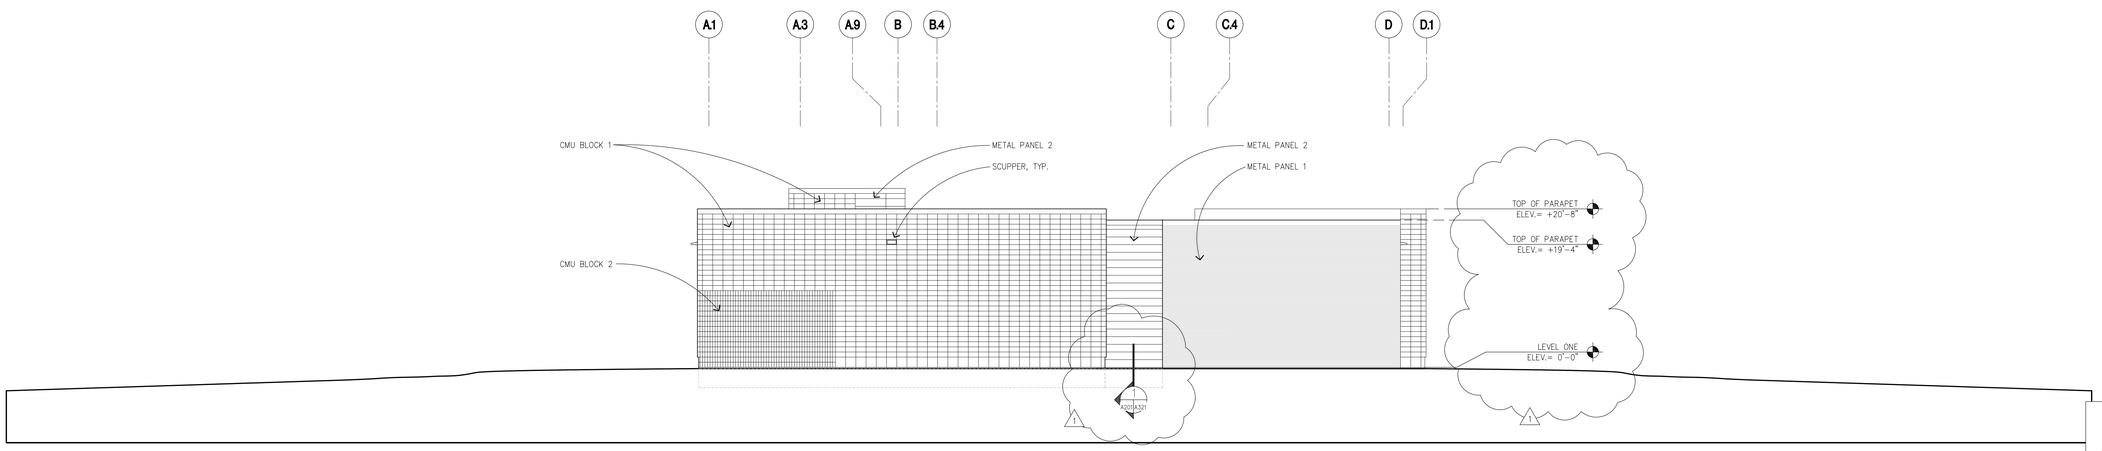

2 A101 A201 WEST ELEVATION
SCALE: 1/8"=1'-0"

ARCHITECTURAL LEED CREDITS
(PARTIAL LIST)

REFERENCE	DESCRIPTION

*SEE APPLICABLE LEED NOTES ON SHEET A-27-201

REGISTERED ARCHITECT GARY L. ALTGOOD STATE OF TEXAS
8-29-03

REVISION	DATE	DESCRIPTION
1	8/29/03	ADDENDUM NO. 1

SIGNATURES		DATE
DR.	ENG	
CH	APPR	
REV		
DISCP		
PE		
APPR		

NATIONAL AERONAUTICS & SPACE ADMINISTRATION
LYNDON B. JOHNSON SPACE CENTER HOUSTON, TEXAS

BUILDING 27
ASTRONAUT QUARANTINE FACILITY

EXTERIOR
ELEVATIONS

PROJECT NO. 02104
PROJECT ID 02104 WR
CODE IDENT.NO. 2116
SIZE F
SHEET NO. A-27-02104 10 OF 24
DWG NO. A-27-201

morris architects
3355 W. Alabama, Suite 200 • Houston, Texas 77098
713.622.1180 phone • 713.622.7021 fax
www.morrisarchitects.com • ftp.morrisarchitects.com