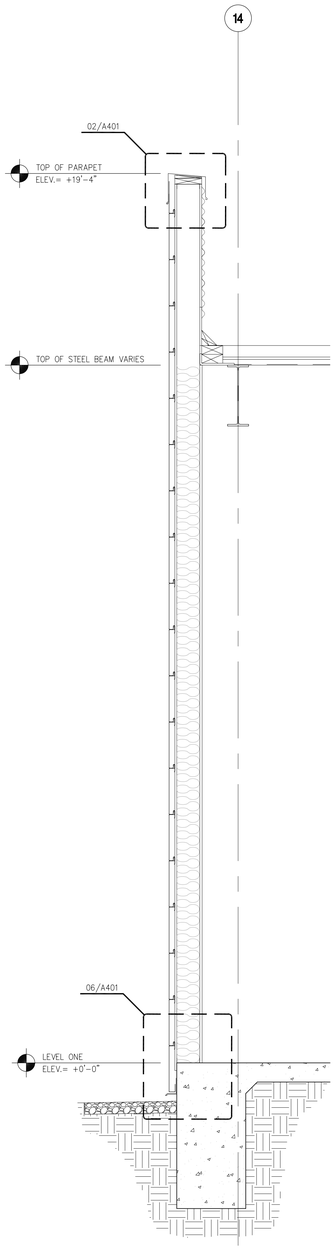

1 WALL SECTION
A201 A321 SCALE: 3/4"=1'-0"

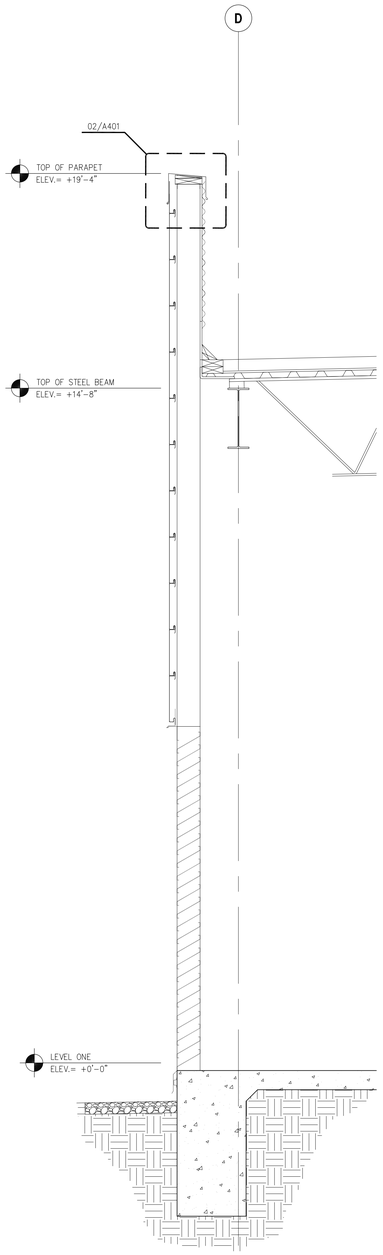

2 WALL SECTION
A200 A321 SCALE: 3/4"=1'-0"

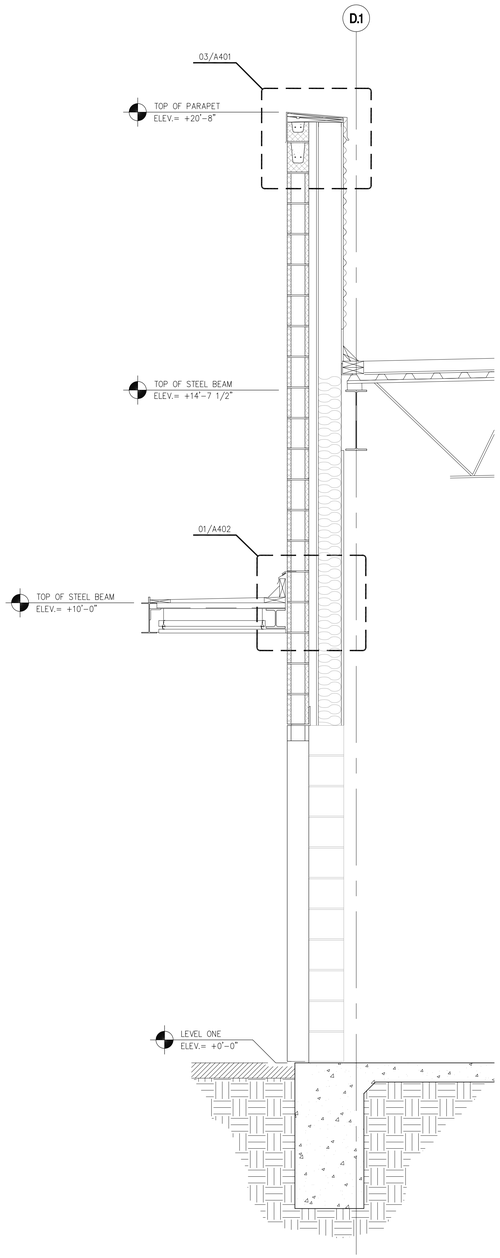

3 WALL SECTION
A200 A321 SCALE: 3/4"=1'-0"

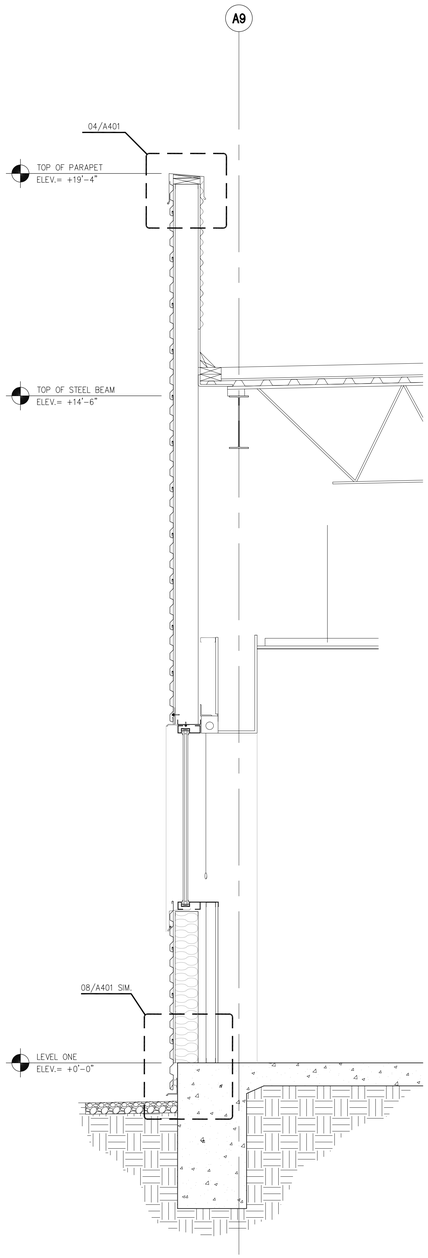

4 WALL SECTION
A200 A321 SCALE: 3/4"=1'-0"

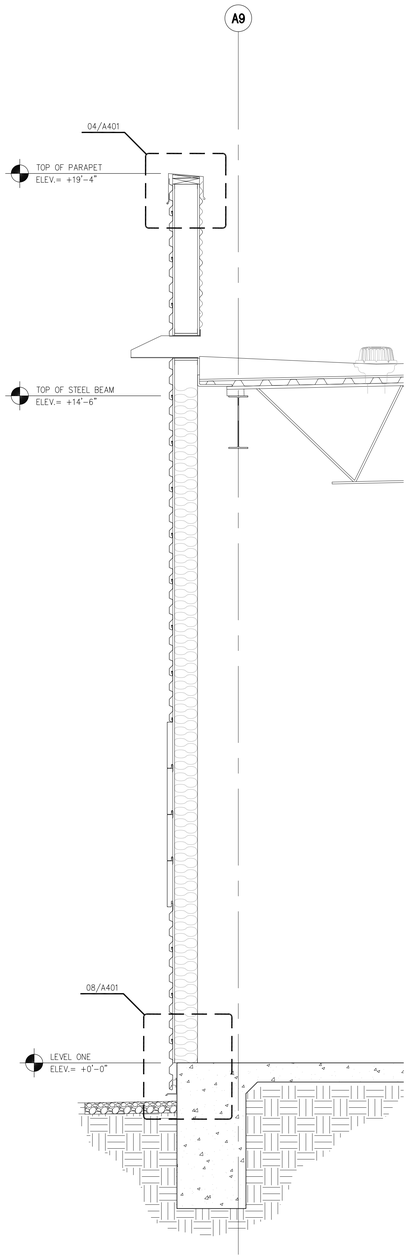

5 WALL SECTION
A200 A321 SCALE: 3/4"=1'-0"

1 REVISED WALL SECTIONS

N PLAN NORTH

N TRUE NORTH

MR-4.1 Specify a minimum of 25% of building materials as recycled. – This is not difficult with concrete and steel, etc.

MR-4.2 Specify an additional 25% of building materials as recycled. – By weighted average the concrete, cmu, steel, carpet, and other materials should meet this objective.

MR-5.1 Specify a minimum of 20% of building materials that are manufactured within a radius of 500 miles. – Easy for the Houston market.

MR-5.2 Of these regionally manufactured materials, specify a minimum of 50% extracted, harvested, or recovered within a 500 mile radius. – More difficult but due to the materials specified, it is achievable.

MR-7 Use a minimum of 50% or wood based materials certified in accordance with the Forest Stewardship Council Guidelines for wood building components. – Certified wood is available and there is not much used for this project.

REGISTERED ARCHITECT
GARY L. ALTERGOTT
STATE OF TEXAS
8-29-03

morris architects
3355 W. Alabama, Suite 200 • Houston, Texas 77098
713.622.1180 phone • 713.622.7021 fax
www.morrisarchitects.com • ftp.morrisarchitects.com

REVISION	DATE	DESCRIPTION
1	8/29/03	ADDENDUM NO. 1

SIGNATURES		DATE
DR.	ENG	
CH	APPR	
REV		
DISCP		
PE		
APPR		

NATIONAL AERONAUTICS & SPACE ADMINISTRATION
LYNDON B. JOHNSON SPACE CENTER HOUSTON, TEXAS

BUILDING 27
ASTRONAUT QUARANTINE FACILITY

EXTERIOR WALL SECTIONS

PROJECT NO. 02104
PROJECT ID 02104 WR
CODE IDENT.NO. 2116 SIZE F
SHEET NO. A-27-02104 13 OF 24
DWG NO. A-27-321