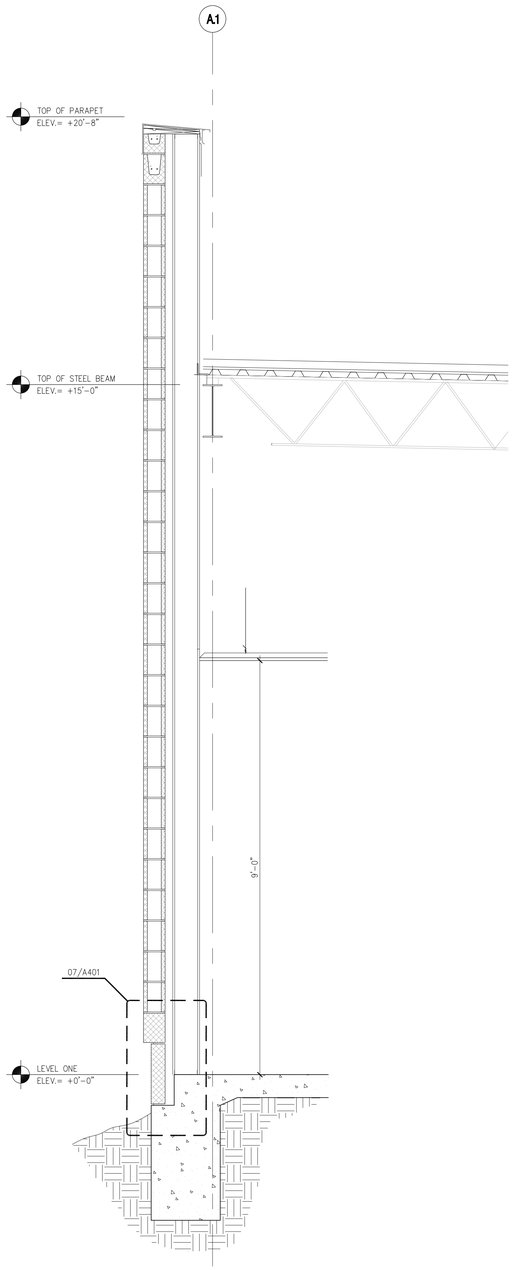

1 WALL SECTION
A200 A322
SCALE: 3/4"=1'-0"

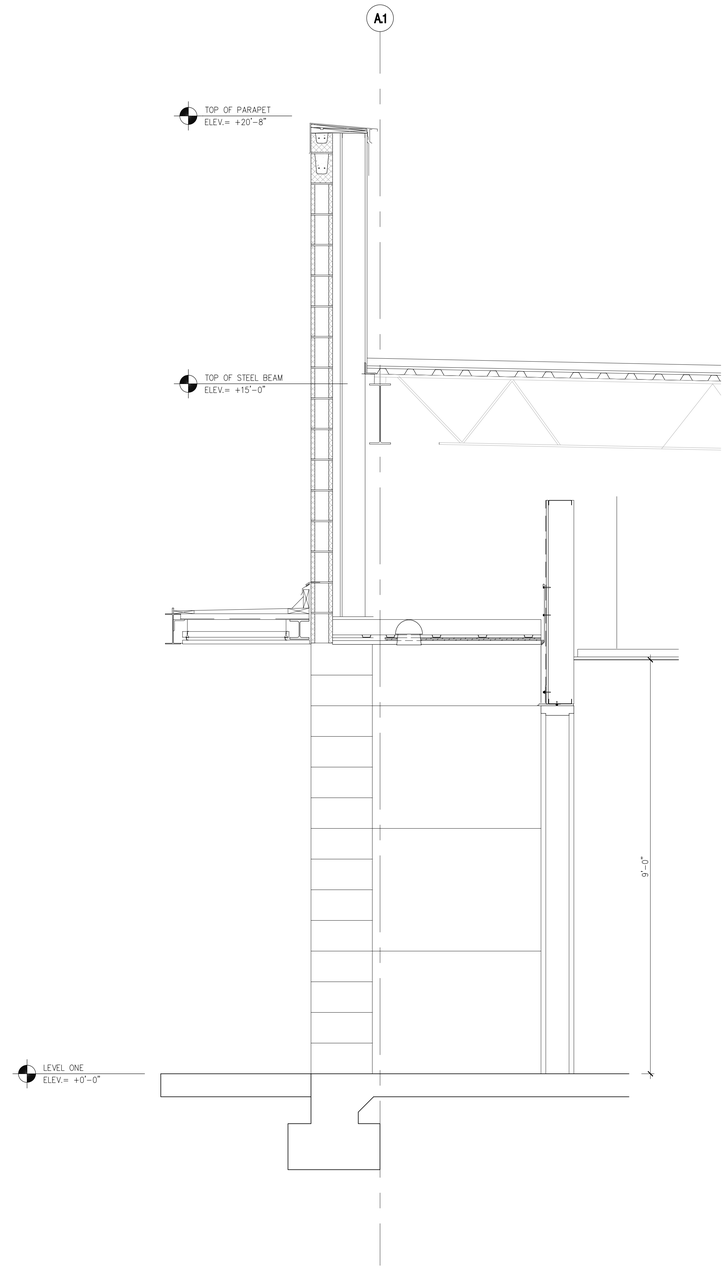

2 WALL SECTION
A200 A322
SCALE: 3/4"=1'-0"

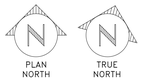

morris architects
3355 W. Alabama, Suite 200 • Houston, Texas 77098
713.622.1180 phone • 713.622.7021 fax
www.morrisarchitects.com • ftp.morrisarchitects.com

REVISION	DATE	DESCRIPTION
1	8/29/03	ADDENDUM NO. 1

SIGNATURES		DATE
DR.	ENG	
CH	APPR	
REV		
DISCP		
PE		
APPR		

NATIONAL AERONAUTICS & SPACE ADMINISTRATION
LYNDON B. JOHNSON SPACE CENTER HOUSTON, TEXAS

BUILDING 27
ASTRONAUT QUARANTINE FACILITY

EXTERIOR WALL SECTIONS

PROJECT NO. 02104
PROJECT ID 02104 WR
CODE IDENT.NO. 2116 SIZE F

SHEET NO. A-27-02104 14 OF 24
DWG NO. A-27-322