	DESCRIPTION	MODEL	FINISH	REMARKS
BS	BOTTOM SEAL	PEMKO 434ARL	MILL FINISH ALUMINUM	
DS	DOOR SILENCERS	TRIMCO 1229A	FIELD PAINTED TO MATCH FRAME	
H	(3) STANLEY FBB179 4 1/2"X4 1/2" BALL BEARING	STANLEY FBB179	FIELD PAINTED TO MATCH FRAME	
SS	SOUND SEAL	NATIONAL GUARD PRODUCTS 5050C		PROVIDE @ HEAD AND JAMBS
SW	DOOR SWEEP & RAIN DRIP	NATIONAL GUARD PRODUCTS 100V		
A	ASTRIGAL	NATIONAL GUARD PRODUCTS 115NA	CLEAR	
TH-1	THRESHOLD	NATIONAL GUARD PRODUCTS 613	MILL FINISH	SET IN SEALANT
TH-2	THRESHOLD	HAGER	436S	SET IN SEALANT
FB	FLUSH BOLT	TRIMCO 3915		TOP AND BOTTOM ON INACTIVE LEAF; PROVIDE DUST PROOF STRIKES
DB	DEADBOLT	SCHLAGE B-800 SERIES	MATCH LEVER HARDWARE	PROVIDE PRIMUS CYLINDER
PP	PUSH AND PULL HANDLES	TRIMCO 1001-1 & 1010-1	STAINLESS STEEL	
C1	DOOR CLOSER	YALE 440	PROVIDE CHOICE FROM STANDARD OPTIONS	REGULAR ARM
C2	DOOR CLOSER	YALE PA440	PROVIDE CHOICE FROM STANDARD OPTIONS	PARALLEL ARM
ML	MAGNETIC LOCK	TO BE DETERMINED	TO BE DETERMINED	TO BE DETERMINED
L1	LATCH/LOCKSET (ANSI FUNCTION F01, PASSAGE)	SCHLAGE MORTISE, L9010 LEVER	A ROSE, 05 LEVER, 626	
L2	LATCH/LOCKSET (ANSI FUNCTION F22, PRIVACY)	SCHLAGE MORTISE, L9040 LEVER	A ROSE, 05 LEVER, 626	
L3	LATCH/LOCKSET (ANSI FUNCTION F04, OFFICE)	SCHLAGE MORTISE, L9050 LEVER	A ROSE, 05 LEVER, 626	
L4	LATCH/LOCKSET (ANSI FUNCTION F05, CLASSROOM)	SCHLAGE MORTISE, L9070 LEVER	A ROSE, 05 LEVER, 626	
L5	LATCH/LOCKSET (ANSI FUNCTION F07, STOREROOM)	SCHLAGE MORTISE, L9080 LEVER	A ROSE, 05 LEVER, 626	
L6	LATCH/LOCKSET (ANSI FUNCTION F15, HOTEL)	SCHLAGE MORTISE, L9484 LEVER	A ROSE, 05 LEVER, 626	
L7	PANIC DEVICE/LATCH (KITCHEN)	VON DUPRIN 98EO	A ROSE, 05 LEVER, 626	TO BE DETERMINED
L8	PANIC DEVICE/TOUCHPAD	VON DUPRIN PRO 99 x PRO-993 x EG x 626	06, 626	
L9	ELECTRIC LOCK	SCHLAGE MORTISE L9080	A ROSE, 05 LEVER, 626	MANUALLY PROGRAMABLE, BATTERY POWERED TOUCHPAD, KEY OVERIDE
L10	DEADLOCK/LATCHPADDLE	ADAMS RITE 4710/4590	626	
CR	CARD READER (SEE NOTE 4)	BY OWNER		G.C. TO COORD WITH JSC SECURITY GROUP

1. ALL LOCKS SHALL HAVE CORES KEYED TO THE JOHNSON SPACE CENTER STANDARD. 2. SUBSTITUTED LOCKSETS MUST BE ABLE TO BE FITTED WITH SCHLAGE PRIMUS CYLINDERS. 3. TOUCH PAD (TO SECURITY PANEL).

HARDWARE SETS

H.W. SET 01	GUEST ROOM DOORS	H.W. SET 02	GUEST BATHROOM DOORS	
DS	DOOR SILENCERS	DS	DOOR SILENCERS	
H	HINGES	H	HINGES	
C1	CLOSER	L2	LATCH/LOCKSET (ANSI FUNCTION F77, PRIVACY)	
L6	LATCH/LOCKSET (ANSI FUNCTION F93, HOTEL)			
TH-2	THRESHOLD			
BS	BOTTOM SEAL			

NUMBER	DOOR						FRAME			DETAILS A 5.00			HARDWARE	FIRE RATING VERIFY W/ PARTITION TYPE	REMARKS
	GENERAL LOCATION	SIZE WxH	THICKNESS	MATERIAL	TYPE	FINISH	MATERIAL	PROFILE RE: 12/GA-5.01	FINISH	JAMB	HEAD	SILL			
1CNWA-A	CORRIDOR A	3'-0" X 7'-0"	1 3/4"	H.M.	1	PAINTED	H.M.	–	PAINTED	01	03	02	H, SS, L3, C1, TH, DB, CR	–	SOUND RETARDANT STEEL DOORS AND FRAMES. STC 50.
101-A	GUEST ROOM	3'-0" X 7'-0"	1 3/4"	WOOD	1	PLAM	H.M.	–	PAINTED	01	03	02	H.W. SET 01	60	STC-30 DOOR
101-B	GUEST BATH	3'-0" X 7'-0"	1 3/4"	WOOD	1	PLAM	H.M.	–	PAINTED	01	03	02	H.W. SET 02	60	
105-A	GUEST ROOM	3'-0" X 7'-0"	1 3/4"	WOOD	1	PLAM	H.M.	–	PAINTED	01	03	02	H.W. SET 01	60	STC-30 DOOR
105-B	GUEST BATH	3'-0" X 7'-0"	1 3/4"	WOOD	1	PLAM	H.M.	–	PAINTED	01	03	02	H.W. SET 02	60	
102-A	GUEST ROOM	3'-0" X 7'-0"	1 3/4"	WOOD	1	PLAM	H.M.	–	PAINTED	01	03	02	H.W. SET 01	60	STC-30 DOOR
102-B	GUEST BATH	3'-0" X 7'-0"	1 3/4"	WOOD	1	PLAM	H.M.	–	PAINTED	01	03	02	H.W. SET 02	60	
106-A	GUEST ROOM	3'-0" X 7'-0"	1 3/4"	WOOD	1	PLAM	H.M.	–	PAINTED	01	03	02	H.W. SET 01	60	STC-30 DOOR
106-B	GUEST BATH	3'-0" X 7'-0"	1 3/4"	WOOD	1	PLAM	H.M.	–	PAINTED	01	03	02	H.W. SET 02	60	
103-A	GUEST ROOM	3'-0" X 7'-0"	1 3/4"	WOOD	1	PLAM	H.M.	–	PAINTED	01	03	02	H.W. SET 01	60	STC-30 DOOR
103-B	GUEST BATH	3'-0" X 7'-0"	1 3/4"	WOOD	1	PLAM	H.M.	–	PAINTED	01	03	02	H.W. SET 02	60	
107-A	GUEST ROOM	3'-0" X 7'-0"	1 3/4"	WOOD	1	PLAM	H.M.	–	PAINTED	01	03	02	H.W. SET 01	60	STC-30 DOOR
107-B	GUEST BATH	3'-0" X 7'-0"	1 3/4"	WOOD	1	PLAM	H.M.	–	PAINTED	01	03	02	H.W. SET 02	60	
104-A	GUEST ROOM	3'-0" X 7'-0"	1 3/4"	WOOD	1	PLAM	H.M.	–	PAINTED	01	03	02	H.W. SET 01	60	STC-30 DOOR
104-B	GUEST BATH	3'-0" X 7'-0"	1 3/4"	WOOD	1	PLAM	H.M.	–	PAINTED	01	03	02	H.W. SET 02	60	
108-A	GUEST ROOM	3'-0" X 7'-0"	1 3/4"	WOOD	1	PLAM	H.M.	–	PAINTED	01	03	02	H.W. SET 01	60	STC-30 DOOR
108-B	GUEST BATH	3'-0" X 7'-0"	1 3/4"	WOOD	1	PLAM	H.M.	–	PAINTED	01	03	02	H.W. SET 02	60	
109-A	EXAM ROOM	3'-6" X 7'-0"	1 3/4"	WOOD	2	PLAM	H.M.	–	PAINTED	01	03	02	H,DS, C1, L2	–	
110-A	LOUNGE	6'-0" X 7'-0"	1 3/4"	H.M.	3	PAINTED	H.M.	–	PAINTED	01	03	02	H, DS, A, FB, CR, C2	–	
1AN-A	VESTIBULE	6'-0" X 7'-0"	1 3/4"	ALUM.	4	ANODIZED	ALUM.	–	ANODIZED	01	03	02	H,SS,SW,A,TH,C2,PP,L10	–	
112AA-A	CHEF	3'-6" X 7'-0"	1 3/4"	H.M.	2	PAINTED	H.M.	–	PAINTED	01	03	02	H, DS, C2, L9, CR	–	
112AB-A	PANTRY	3'-6" X 7'-0"	1 3/4"	WOOD	6	PLAM	H.M.	–	PAINTED	01	03	02	DS, H, SS, TH, C1, L5	60	SLIDING POCKET DOOR
112-A	DINING	3'-0" X 7'-0"	1 3/4"	WOOD	1	PLAM	H.M.	–	PAINTED	01	03	02	H, DS, SS, TH, C1, L7		
112-B	DINING	3'-0" X 7'-0"	1 3/4"	WOOD	1	PLAM	H.M.	–	PAINTED	01	03	02	H, DS, SS, TH, C1, L7		
1RM-A	MEN	3'-0" X 7'-0"	1 3/4"	WOOD	1	PLAM	H.M.	–	PAINTED	01	03	02	H, SS, C2, L2	–	
1RW-A	WOMEN	3'-0" X 7'-0"	1 3/4"	WOOD	1	PLAM	H.M.	–	PAINTED	01	03	02	H, SS, C2, L2	–	
111-A	LAUNDRY	3'-6" X 7'-0"	1 3/4"	WOOD	2	PLAM	H.M.	–	PAINTED	01	03	02	H, DS, DB, PP, C1, ML	–	
112B-A	OFFICE	3'-0" X 7'-0"	1 3/4"	WOOD	1	PLAM	H.M.	–	PAINTED	01	03	02	H, DS, C1, L3	–	
112C-A	STORAGE	3'-0" X 7'-0"	1 3/4"	WOOD	1	PLAM	H.M.	–	PAINTED	01	03	02	H, DS, C1, L5	–	
117-A	GUEST ROOM	3'-0" X 7'-0"	1 3/4"	WOOD	1	PLAM	H.M.	–	PAINTED	01	03	02	H.W. SET 01	60	STC-30 DOOR
117-B	GUEST BATH	3'-0" X 7'-0"	1 3/4"	WOOD	1	PLAM	H.M.	–	PAINTED	01	03	02	H.W. SET 02	60	
116-A	GUEST ROOM	3'-0" X 7'-0"	1 3/4"	WOOD	1	PLAM	H.M.	–	PAINTED	01	03	02	H.W. SET 01	60	STC-30 DOOR
116-B	GUEST BATH	3'-0" X 7'-0"	1 3/4"	WOOD	1	PLAM	H.M.	–	PAINTED	01	03	02	H.W. SET 02	60	
1CSE-A	CORRIDOR E	3'-0" X 7'-0"	1 3/4"	H.M.	1	PAINTED	H.M.	–	PAINTED	01	03	02	H,SS,L3,C1,TH,DB,CR,SW	–	SOUND RETARDANT STEEL DOORS AND FRAMES. STC 50.
115-A	GUEST ROOM	3'-0" X 7'-0"	1 3/4"	WOOD	1	PLAM	H.M.	–	PAINTED	01	03	02	H.W. SET 01	60	STC-30 DOOR
115-B	GUEST BATH	3'-0" X 7'-0"	1 3/4"	WOOD	1	PLAM	H.M.	–	PAINTED	01	03	02	H.W. SET 02	60	
114-A	GUEST ROOM	3'-0" X 7'-0"	1 3/4"	WOOD	1	PLAM	H.M.	–	PAINTED	01	03	02	H.W. SET 01	60	STC-30 DOOR
114-B	GUEST BATH	3'-0" X 7'-0"	1 3/4"	WOOD	1	PLAM	H.M.	–	PAINTED	01	03	02	H.W. SET 02	60	
113-A	LINEN	3'-0" X 7'-0"	1 3/4"	WOOD	1	PLAM	H.M.	–	PAINTED	01	03	02	H, DS, L5, C1	–	
1CE-A	CORRIDOR D	3'-0" X 7'-0"	1 3/4"	WOOD	1	PLAM	H.M.	–	PAINTED	01	03	02	H, SS, PP, C1, L4, CR	60	SOUND RETARDANT STEEL DOORS AND FRAMES. STC 50.
118-A	STORAGE	6'-0" X 7'-0"	1 3/4"	WOOD	3	PLAM	H.M.	–	PAINTED	01	03	02		–	
1JC-A	JANITOR	3'-0" X 7'-0"	1 3/4"	WOOD	1	PLAM	H.M.	–	PAINTED	01	03	02	H, DS, C2, L5	–	
119-A	WORKROOM	3'-0" X 7'-0"	1 3/4"	WOOD	1	PLAM	H.M.	–	PAINTED	01	03	02	H, DS, C1, L3	–	
120-A	CONFERENCE	3'-0" X 7'-0"	1 3/4"	WOOD	1	PLAM	H.M.	–	PAINTED	01	03	02	H, SS, C1, L3	–	
120-B	CONFERENCE	3'-0" X 7'-0"	1 3/4"	WOOD	1	PLAM	H.M.	–	PAINTED	01	03	02	H, SS, C1, L3	–	
121-A	EXERCISE	3'-6" X 7'-0"	1 3/4"	WOOD	2	PLAM	H.M.	–	PAINTED	01	03	02	H, DS, C1, L3	–	
121-B	EXERCISE	3'-0" X 7'-0"	1 3/4"	ALUM.	1	PAINTED	ALUM.	–	PAINTED	01	03	02	H, SS, TH, DB, PP, C2	–	PROVIDE STAINLESS STEEL HINGES
1CW-A	CORRIDOR B	3'-0" X 7'-0"	1 3/4"	WOOD	1	PLAM	H.M.	–	PAINTED	01	03	02	H, SS, PP, C1, L4, CR	60	SOUND RETARDANT STEEL DOORS AND FRAMES. STC 50.
1M1-A	MECHANICAL	6'-0" X 7'-0"	1 3/4"	H.M.	1	PAINTED	H.M.	–	PAINTED	01	03	02	H, SS, SW, A, TH, C2, L3	–	
1E1-A	COMM.	3'-0" X 7'-0"	1 3/4"	H.M.	1	PAINTED	H.M.	–	PAINTED	01	03	02	H, DS, SS, A, FB, L4, C1	60	
122-A	LINEN	3'-0" X 7'-0"	1 3/4"	WOOD	1	PLAM	H.M.	–	PAINTED	01	03	02	H, DS, C2, L5	–	
123-A	STORAGE	3'-0" X 7'-0"	1 3/4"	WOOD	1	PLAM	H.M.	–	PAINTED	01	03	02	H, DS, C1, L5	–	

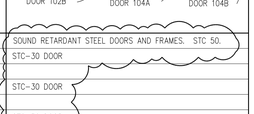

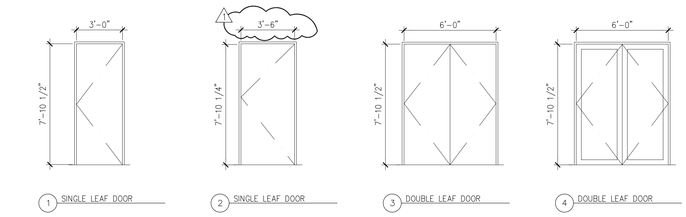

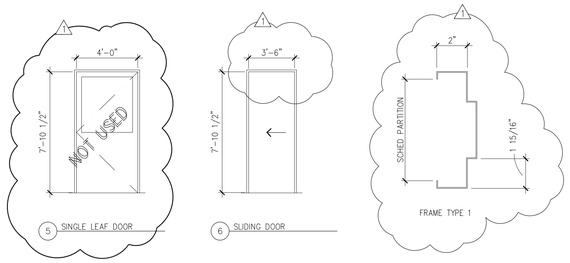

DOOR TYPES

SCALE: NTS

morris architects
3355 W. Alabama, Suite 200 • Houston, Texas 77098
713.622.1180 phone • 713.622.7021 fax
www.morrisarchitects.com • ftp.morrisarchitects.com

REGISTERED ARCHITECT GARY L. ALTGELT STATE OF TEXAS
8-29-03

REVISION	DATE	DESCRIPTION
1	8/29/03	ADDENDUM NO. 1

SIGNATURES		DATE
DR.	ENG	
CH	APPR	
REV		
DISCP		
PE		
APPR		

NATIONAL AERONAUTICS & SPACE ADMINISTRATION
LYNDON B. JOHNSON SPACE CENTER HOUSTON, TEXAS

BUILDING 27
ASTRONAUT QUARANTINE FACILITY

DOOR TYPES,
HARDWARE SCHEDULE

PROJECT NO. 02104 | SHEET NO. A-27-02104 18 OF 24
PROJECT ID 02104 WR | DWG NO. A-27-520
CODE IDENT.NO. 2116 | SIZE F