▷ Exit LIGHTS

○ EMG. LIGHTS "Wall Mounted"

PNL #2 CKT #45 Kitchen Area.

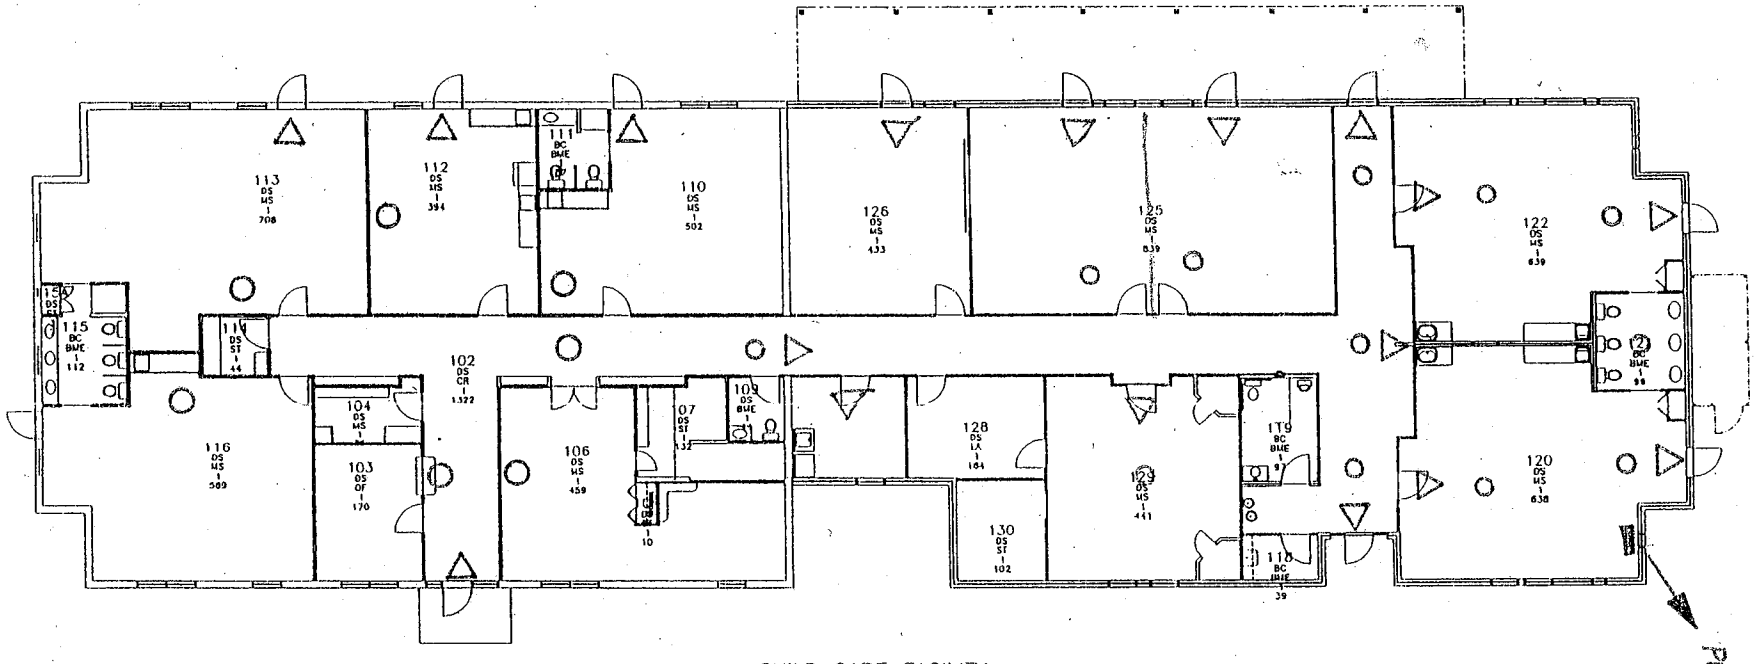

CHILD CARE FACILITY
Floor 1
Flr Gross: 8246 SF
Usable : 8067 SF

A1
8246

0 5' 10' 15' 20'

NORTH

PNL LPP#3 CKT 27 & 30

JOHN C. STENNIS SPACE CENTER	LEGEND:	SQUARE FOOT TABULATIONS:		REV. DATE 11-03	FLOOR 1	BLDG. NO. 2120 SHEET