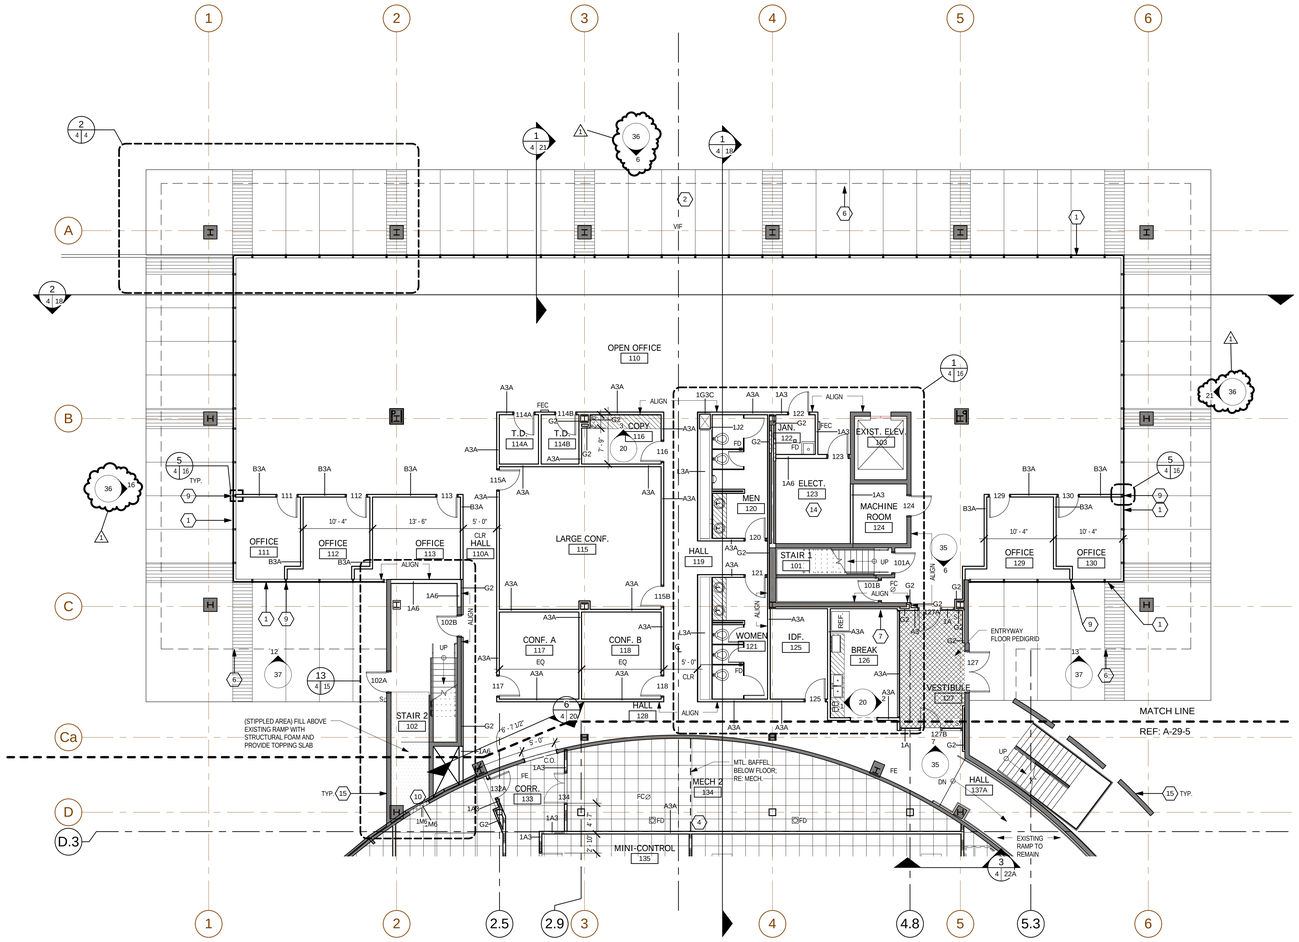

1 FLOOR PLAN LEVEL 1 AREA 'A'
1/8" = 1'-0"

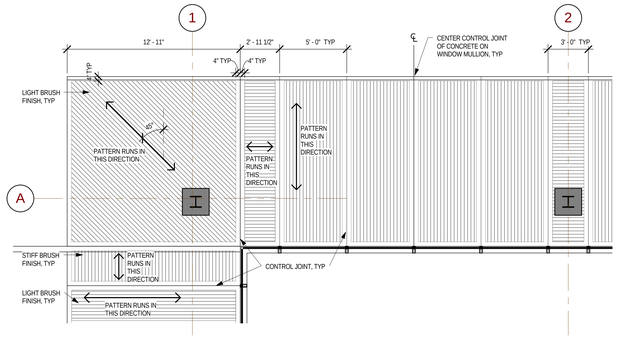

2 PATTERN AT SIDEWALK
1/4" = 1'-0"

GENERAL NOTES

1. TYPICAL RAISED ACCESS FLOOR SHALL BE 1500# RATED HI-PRESSURE LAMINATE, RESILIENT SURFACE, DIAMOND PLATE SURFACE, AND HEAVY DUTY TILES SHALL BE USED AS REQUIRED - REFER TO FURNISHINGS PLAN FOR COLOR SELECTIONS.
2. REFER TO GLAZING ELEVATIONS SHEET FOR DETAILED ELEVATIONS OF EXTERIOR AND INTERIOR WINDOWS
3. WHERE OPENINGS ARE SCHEDULED IN SLAB TO BOTTOM OF DECK PARTITION, AREAS UNDER SILLS MUST BE SEALED TO SLAB.

FLOOR PLAN LEGEND

- EXISTING CONSTRUCTION TO REMAIN
- NEW PARTITION OR CONSTRUCTION
- PARTITION DOWN TO STRUCT. SLAB BELOW ACCESS FLOOR (RE: M201 FOR EXTENT OF SMOKE BAFFLES BELOW RAISED FLOOR)
- RAISED ACCESS FLOOR
- RAISED ACCESS FLOOR - RESILIENT SURFACE
- RAISED ACCESS FLOOR - DIAMOND PLATE SURFACE
- S — SECURITY CARD READER - RE: ELECTRICAL
- MILLWORK
- FEC — SEMI RECESSED FIRE EXTINGUISHER CABINET
- FE — SURFACE MOUNTED FIRE EXTINGUISHER

KEYED NOTES

1. PROVIDE 6" CURTAIN WALL SYSTEM ON EXISTING CURB WITH 2 1/2" SIGHT LINE AND 1" INSULATING GLASS AS SCHED.
2. PATCH EXISTING CURB AT GLAZED SYSTEM WITH SIM. CONSTRUCTION-3"MTL. CHANNEL ON CONCRETE. REF: 16 / A-29-23 SIM.
3. EXISTING PRECAST ORNAMENTAL COLUMN TO REMAIN (LEVEL 2)
4. HVAC EQUIPMENT IN THIS AREA, FOR LOCATIONS RE: MECH.
5. MARKER BOARD
6. LINE OF OVERHANG
7. TACKBOARD
8. INFILL EXISTING WINDOW OPENING; SILL AND HEAD DETAILS SIM. TO SCHED. PARTITION; SEAL TO EXISTING WALL OPENING
9. ALIGN CL OF NEW PARTN W/ CL OF MULLION. TYP.
10. INFILL DOOR OPENING W/ 6" CMU
11. NOT USED
12. INFILL EXISTING CMU WALL W/ MATCHING CONSTRUCTION; PREP FOR SCHED FINISHES
13. EXISTING FIRE SPRINKLER RISER TO REMAIN: RE: P-29-41
14. ELECTRICAL EQUIPMENT IN THIS AREA; RE: ELECTRICAL FOR EQUIPMENT LOCATIONS
15. BID ALTERNATE #4: PROVIDE PRESSURE WASHING OF EXISTING EXTERIOR PRECAST CONCRETE. REMOVE AND PROVIDE NEW SEALANT AND BACKUP ROD, AND RELATED WORK, IN ACCORDANCE WITH THE CONTRACT DOCUMENTS.

PLAN NORTH

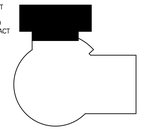

KEY PLAN

HELLMUTH, OBATA + KASSABAUM, LP.
ARCHITECTURE, ENGINEERING, PLANNING, INTERIORS, GRAPHICS, CONSULTING
2800 Post Oak Blvd. Suite 3700 Houston, Texas, USA 77056
V+713.4077700 F+713.4077809 http://www.hok.com

All reproduction & intellectual property rights reserved © 2008

REGISTERED ARCHITECT — REX KIRBY CROCKETT — 17936 — STATE OF TEXAS

REVISION	DATE	DESCRIPTION
3	5/23/08	AMENDMENT 3
	4/29/08	ISSUE FOR BID AND CONSTRUCTION

SIGNATURES		DATE
DR.	ENG	
CH	APPR	
REV		
DISCP		
PE		
APPR		

NATIONAL AERONAUTICS & SPACE ADMINISTRATION
LYNDON B. JOHNSON SPACE CENTER HOUSTON, TEXAS

FLOOR PLAN
LEVEL 1 AREA 'A'

PROJECT NO.
PROJECT ID. WR
CODE IDENT NO. SIZE F
SHEET NO. A-29-4
DWG. NO of