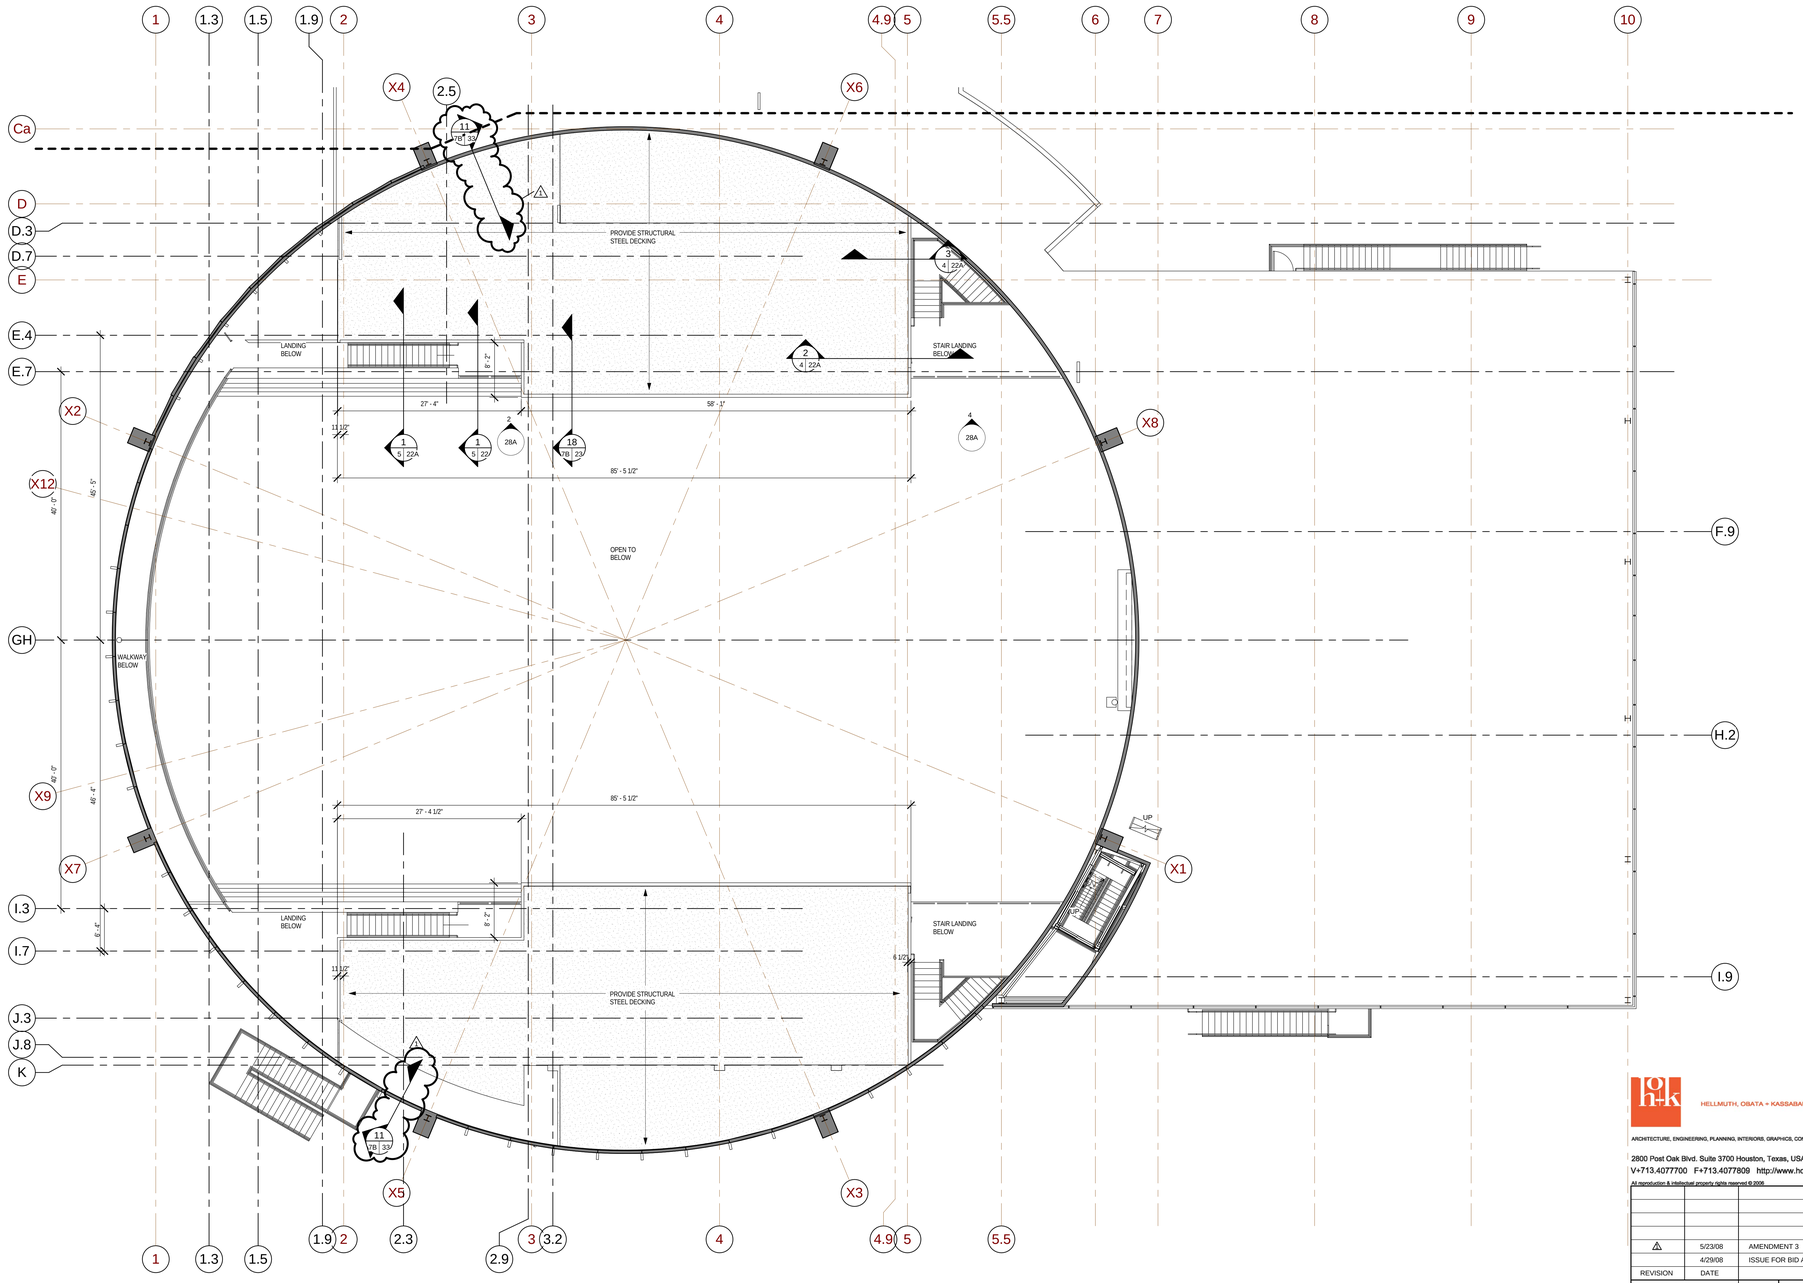

1 FLOOR PLAN LEVEL 3 AREA 'B'
1/8" = 1'-0"

0 4 8 16 FT

HELLMUTH, OBATA + KASSABAUM, LP.

ARCHITECTURE, ENGINEERING, PLANNING, INTERIORS, GRAPHICS, CONSULTING

2800 Post Oak Blvd. Suite 3700 Houston, Texas, USA 77056
V+713.4077700 F+713.4077809 http://www.hok.com

All reproduction & intellectual property rights reserved © 2006

REGISTERED ARCHITECT REX KIRBY CRISWELL 17936 STATE OF TEXAS

REVISION	DATE	DESCRIPTION
3	5/23/08	AMENDMENT 3
	4/29/08	ISSUE FOR BID AND CONSTRUCTION

SIGNATURES		DATE
DR.	ENG	
CH	APPR	
REV		
DISCP		
PE		
APPR		

NATIONAL AERONAUTICS & SPACE ADMINISTRATION
LYNDON B. JOHNSON SPACE CENTER HOUSTON, TEXAS

FLOOR PLAN
LEVEL 3 AREA 'B'

PROJECT NO.
PROJECT ID. WR
CODE IDENT. NO. SIZE F
SHEET NO. A-29-7B
DWG. NO of