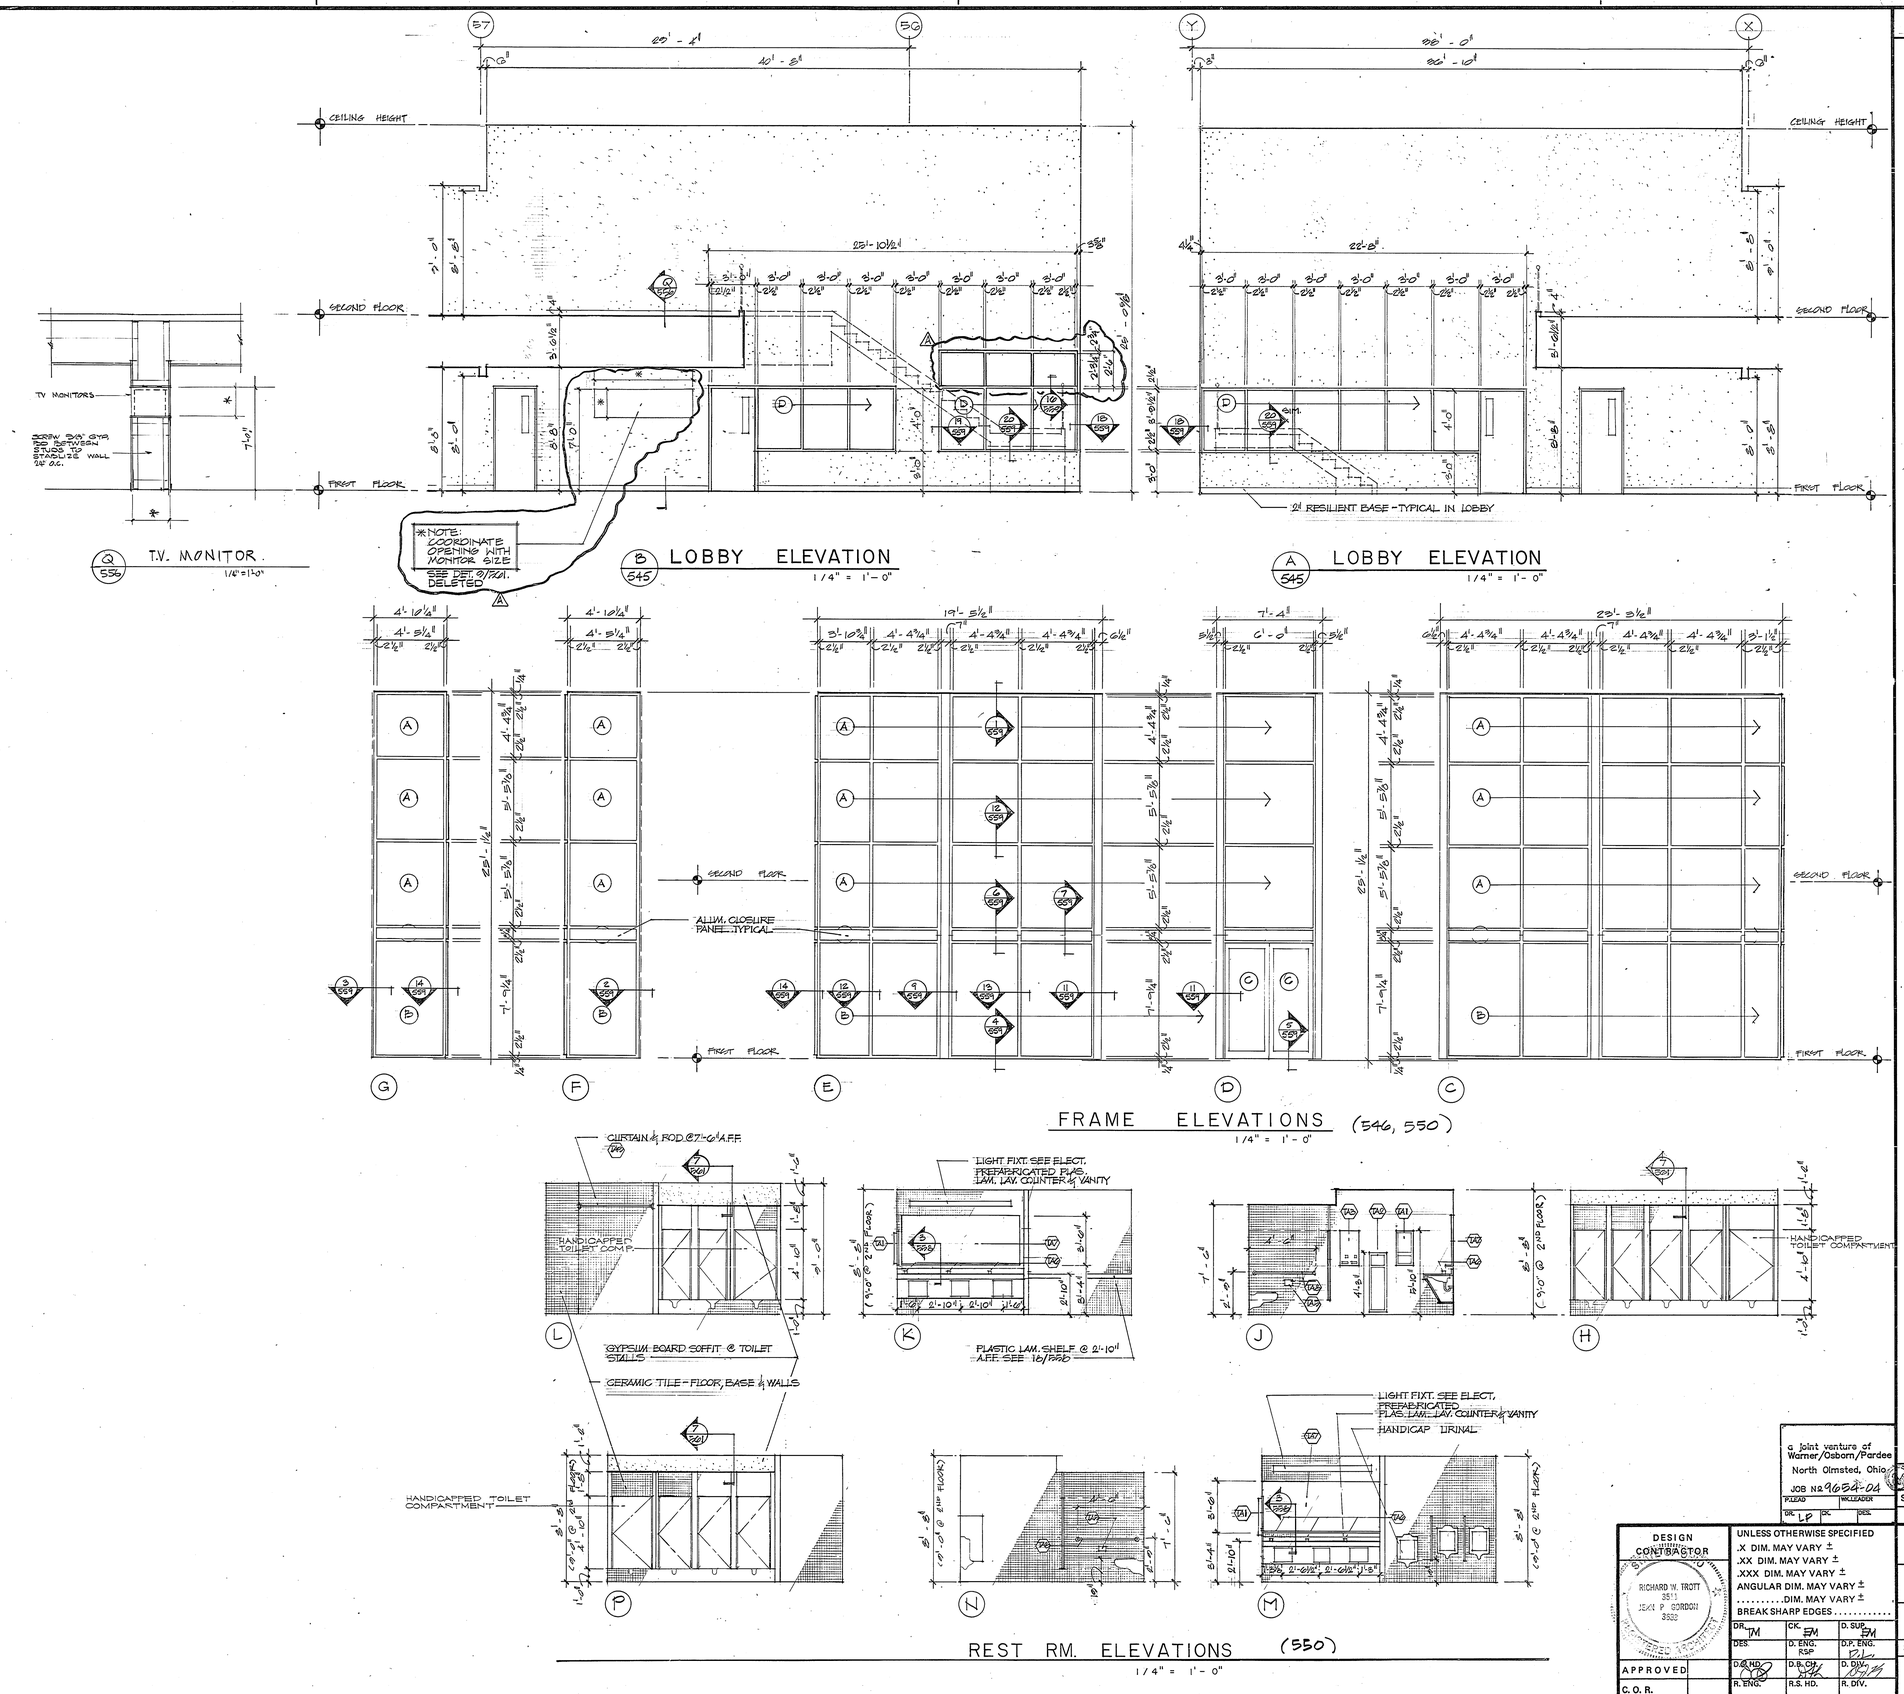

Q 556 T.V. MONITOR 1/4" = 1'-0"

B 545 LOBBY ELEVATION 1/4" = 1'-0"

A 545 LOBBY ELEVATION 1/4" = 1'-0"

FRAME ELEVATIONS (546, 550) 1/4" = 1'-0"

REST RM. ELEVATIONS (550) 1/4" = 1'-0"

NOTES

GLASS SCHEDULE

- (A) 1" INSULATED GLASS, CLEAR.
- (B) 1" INSULATED GLASS, CLEAR, FULLY TEMPERED.
- (C) 1/4" GLASS, CLEAR, FULLY TEMPERED.
- (D) 1/4" GLASS, CLEAR

TOILET ACCESSORY SCHEDULE

- (TA1) PAPER TOWEL DISPENSER - RECESSED
- (TA2) WASTE RECEPTACLE - SEMI-RECESSED
- (TA3) FEMININE NAPKIN DISPENSER - SEMI-REC.
- (TA4) FEMINE NAPKIN DISPOSAL - REC.
- (TA5) TOILET TISSUE DISPENSER
- (TA6) LIQUID SOAP DISPENSER - COUNTER
- (TA7) MIRROR W/ SHELF 3'-6"H. X 8'-0"L.
- (TA8) GRAB BARS
- SEE SPECIFICATIONS FOR ACCESSORIES
- (TA9) CURTAIN & ROD.

a joint venture of Warner/Osborn/Pardee
North Olmsted, Ohio
JOB NO. 9654-04

SYM.	NO.	DESCRIPTION	APP./DATE
A		ADDED NEW WINDOW PANELS @ LOBBY ELEV. "B" AND DELETE TV MONITOR OPENG.	3/15/90 LP JJP

REVISIONS

DESIGN CONTRACTOR
RICHARD W. TROTT 3511
JEAN P. GORDON 3533
REGISTERED ARCHITECT

UNLESS OTHERWISE SPECIFIED
.X DIM. MAY VARY ±
.XX DIM. MAY VARY ±
.XXX DIM. MAY VARY ±
ANGULAR DIM. MAY VARY ±
.....DIM. MAY VARY ±
BREAK SHARP EDGES.....

DR. TM	CK. EM	D. SUP. EM
DES.	D. ENG. RSP	D.P. ENG.
D.O. HD.	D.B. CH.	D. DIV.
R. ENG.	R.S. HD.	R. DIV.

APPROVED
C.O.R.

NASA LEWIS RESEARCH CENTER CLEVELAND, OHIO 44135

EXPANSION OF R.A.C. BUILDING 142

INTERIOR ELEVATIONS

SCALE AS NOTED
REFERENCE

CF 181556
ARCHITECTURAL
OFFICIAL DATE 11/25/87