All drawings containing utility information are to be considered Sensitive but Unclassified (SBU)

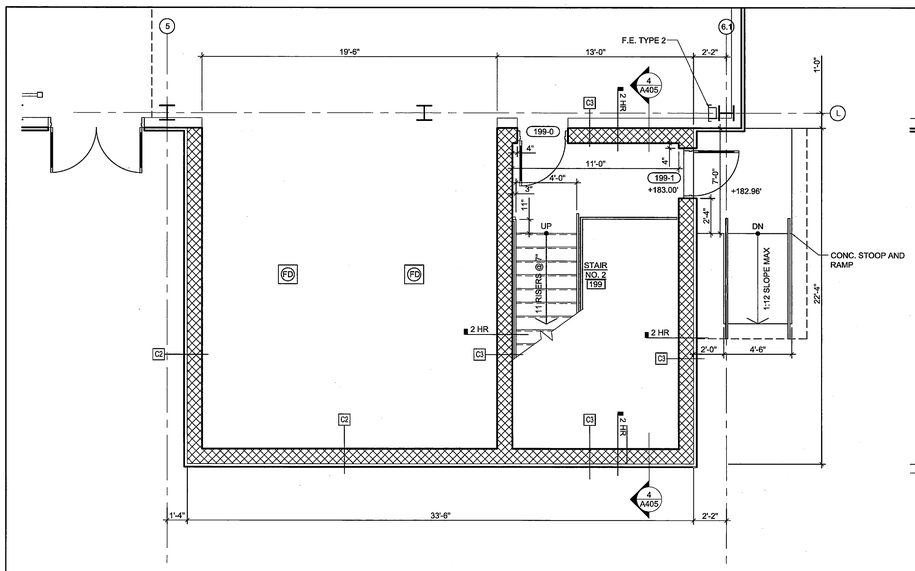

1 A405 ENLARGED FLOOR PLAN - FIRST FLOOR
SCALE: 1/4" = 1'-0"

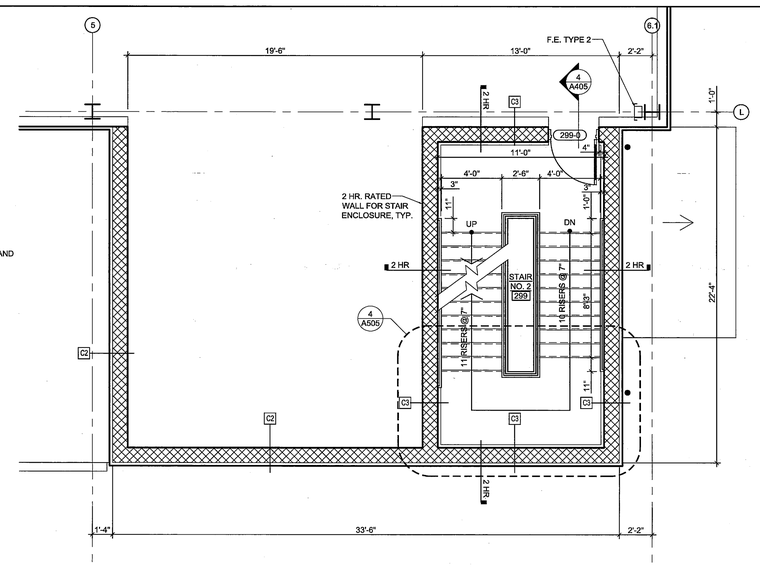

2 A405 ENLARGED FLOOR PLAN - SECOND FLOOR
SCALE: 1/4" = 1'-0"

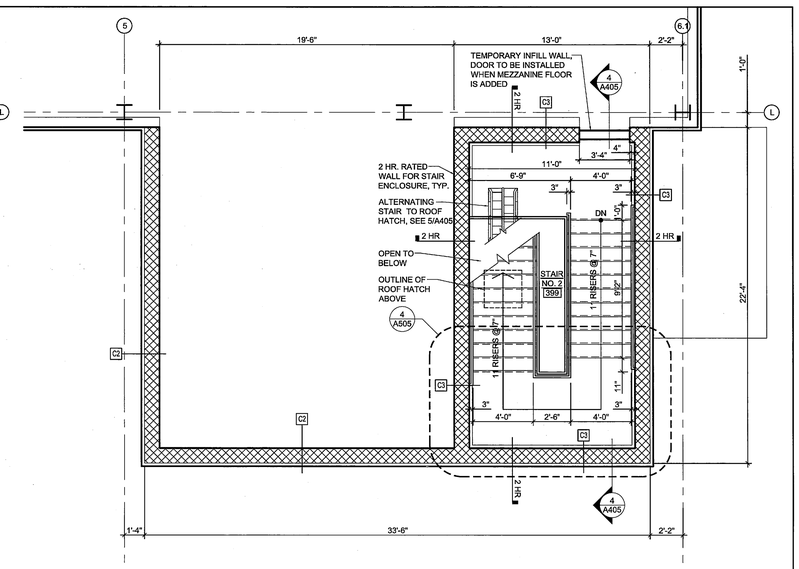

3 A405 ENLARGED FLOOR PLAN - FUTURE MEZZANINE LEVEL
SCALE: 1/4" = 1'-0"

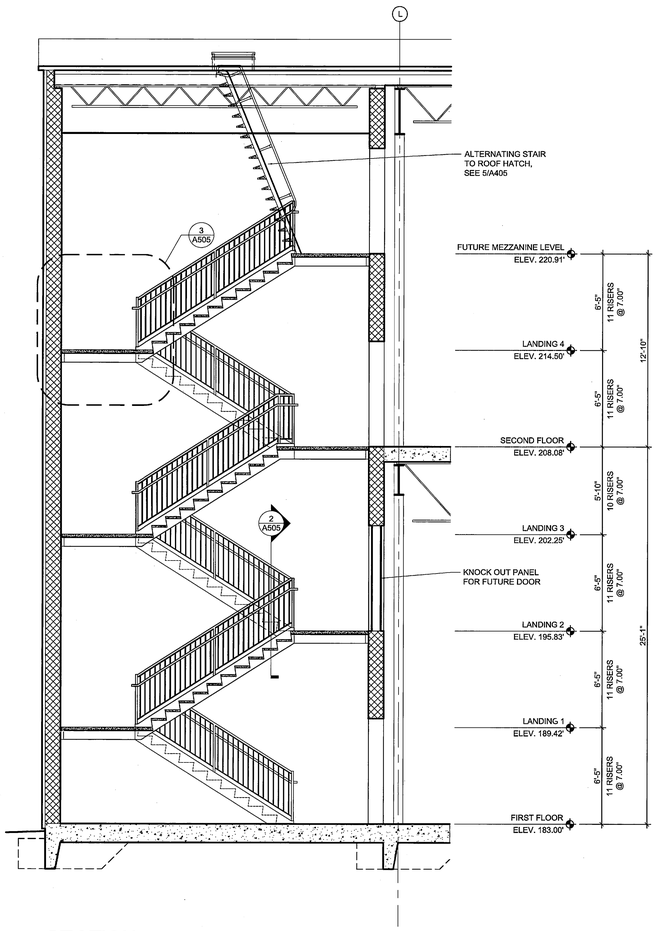

4 A405 SECTION
SCALE: 1/4" = 1'-0"

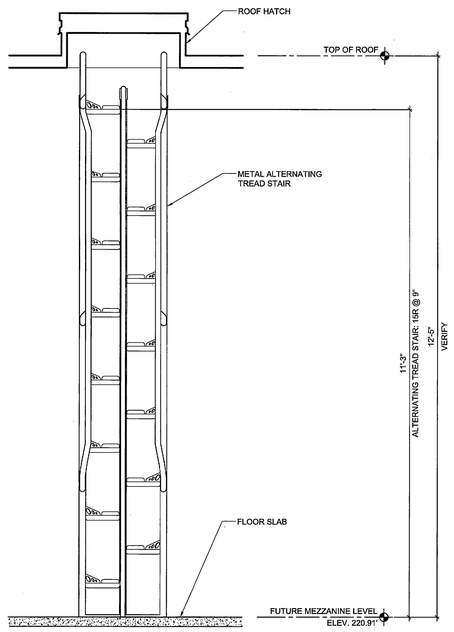

5 A405 DETAIL- ALTERNATING TREAD STAIR
SCALE: 3/4" = 1'-0"

0 1'-0" 2'-0" 3'-0"

0 2'-0" 4'-0" 8'-0"

PRE-ENGINEERED METAL BUILDING SUPPLIER SHALL VERIFY ALL DIMENSIONAL & STRUCTURAL REQUIREMENTS FOR ALTERNATING TREAD STAIR.

PRE-ENGINEERED METAL BUILDING SUPPLIER SHALL VERIFY STRUCTURAL SYSTEM AND DETAILING. SEE SHEET A301 AND A302 FOR CLEARANCE REQUIREMENTS.

PARSONS — Facilities Construction Engineering & Industrial Services — PMO-3 GFC - NASA

SEAL AREA

REV	DATE	DESCRIPTION	S&E BR.	CUSTOMER	PM	SECT.HEAD
A	3/25/10	SOLICITATION CORRECTIONS.				

	INITIALS	DATE
DRAWN	MH	02-25-10
A-E	MH	02-25-10
CHECKED BY	FL	02-25-10
A-E MANAGER		
NASA A-E		
S&E BRANCH		
CM		
PM		
CUSTOMER		
SECTION HEAD		

LOGISTICS FACILITY
SITE AND SHELL

WAREHOUSE
STAIRS - ENLARGED PLANS & SECTION

A405

BUILDING 035

NATIONAL AERONAUTICS AND SPACE ADMINISTRATION
GODDARD SPACE FLIGHT CENTER GREENBELT, MARYLAND
FACILITIES MANAGEMENT DIVISION

ARCHITECTURAL	DATE ISSUED	CoF CODE or W&J	SHEET	DRAWING NO.
	03-01-10	A6890	65 OF 158	GF-035-34053

FORM F 03-07-08

FILE NAME: Floor Plans-RCP.dwg
FILE DATE: 4/13/2010
PLOT DATE: 4/13/2010

All drawings containing utility information are to be considered Sensitive But Unclassified (SBU)

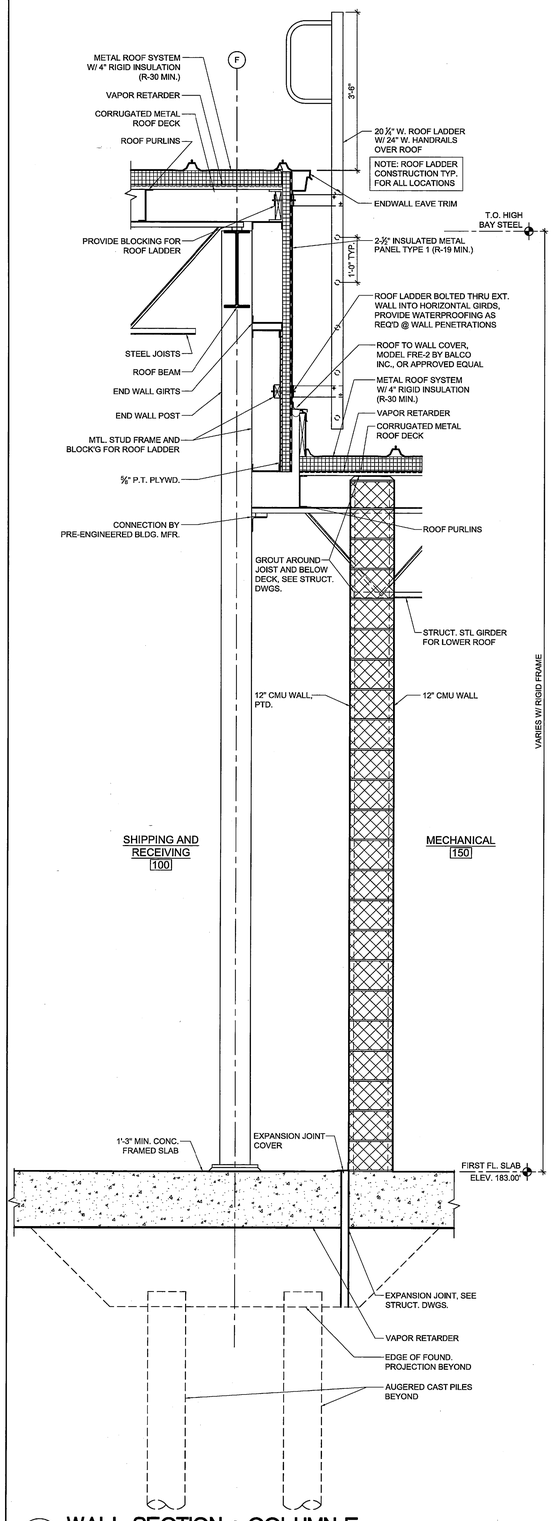

1 A501 WALL SECTION @ COLUMN F
SCALE: 3/4" = 1'-0"

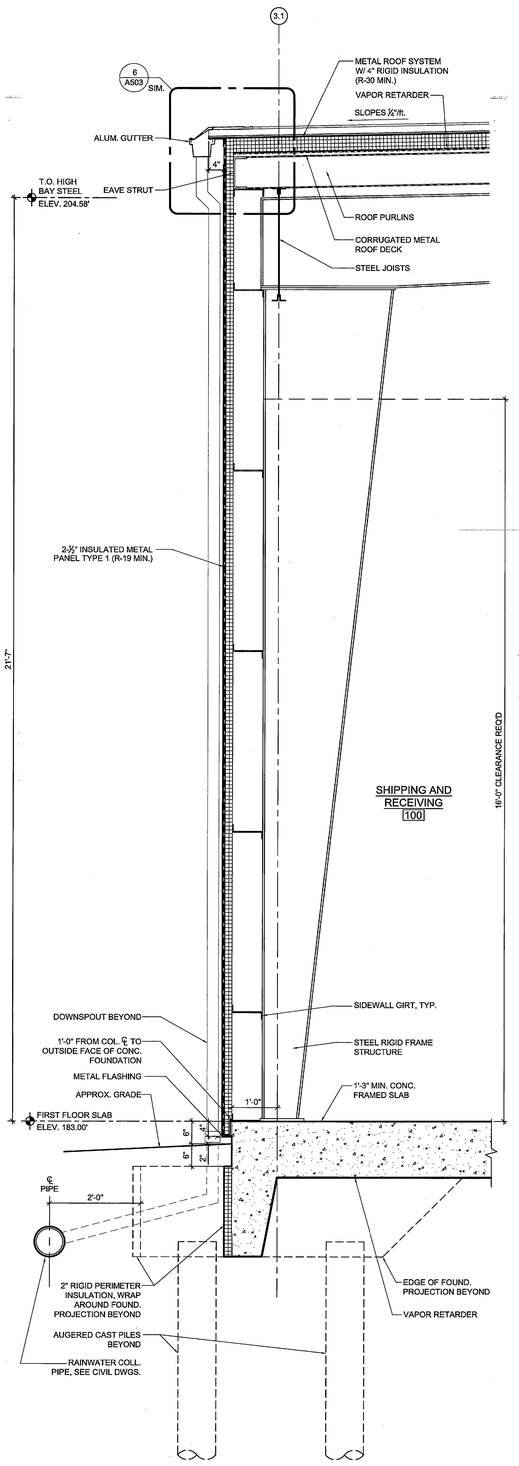

2 A501 WALL SECTION @ COLUMN #3.1
SCALE: 3/4" = 1'-0"

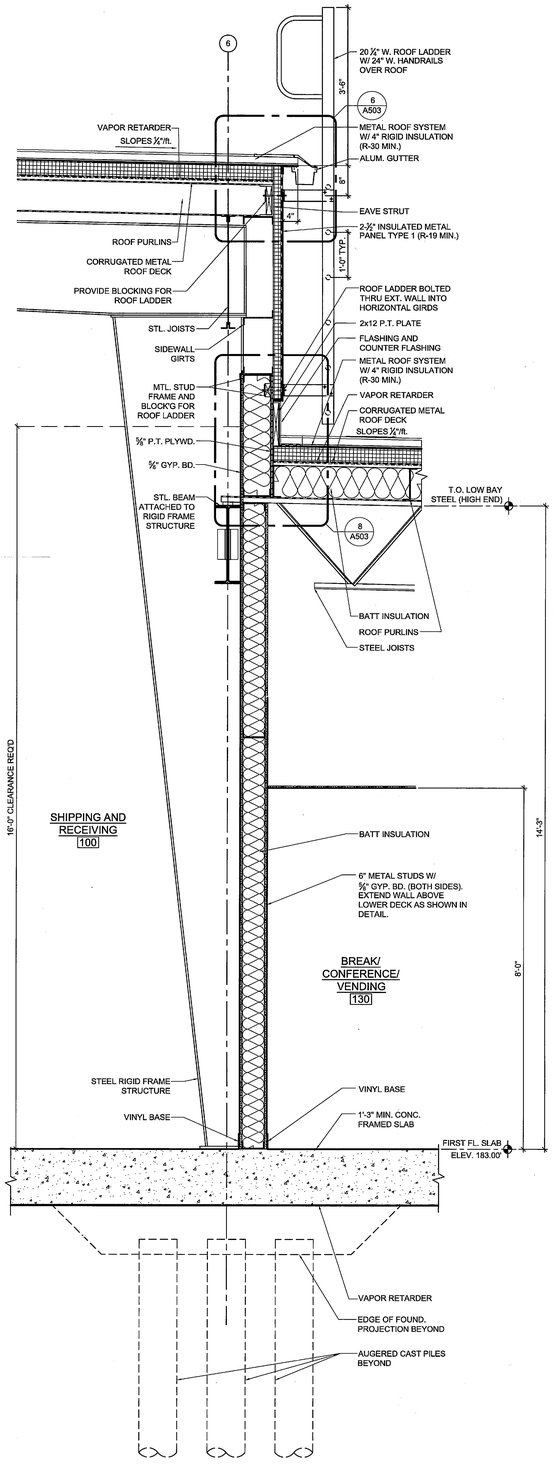

3 A501 WALL SECTION @ COLUMN #6
SCALE: 3/4" = 1'-0"

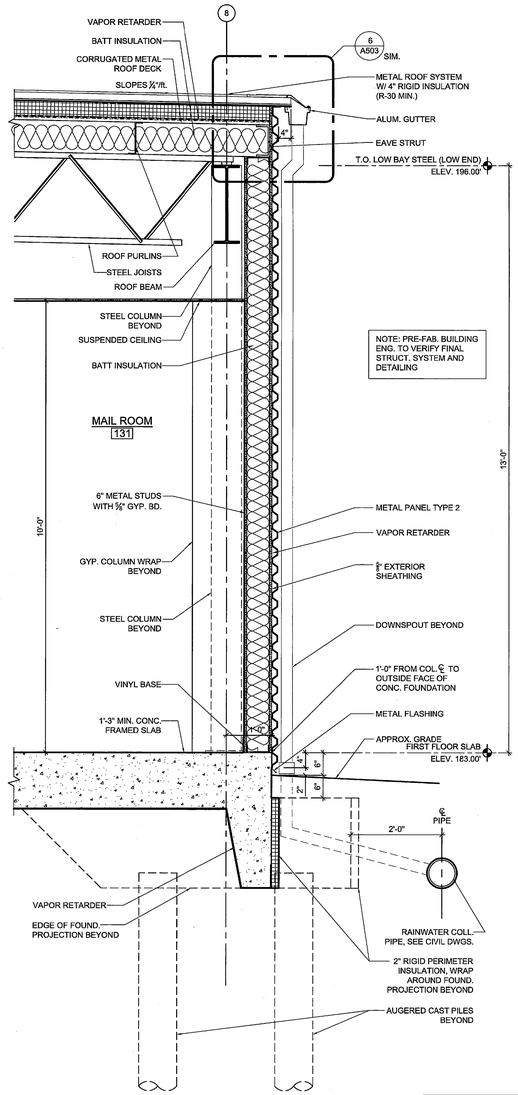

4 A501 WALL SECTION @ COLUMN #8
SCALE: 3/4" = 1'-0"

PRE-ENGINEERED METAL BUILDING SUPPLIER SHALL VERIFY STRUCTURAL SYSTEM AND DETAILING. SEE SHEET A301 AND A302 FOR CLEARANCE REQUIREMENTS.

SIZE OF GUTTERS AND DOWNSPOUTS TO BE VERIFIED BY PRE-ENGINEERED METAL BUILDING SUPPLIER.

0 1'-0" 2'-0" 3'-0"

REV	DATE	DESCRIPTION	S&E BR.	CUSTOMER	PM	SECT.HEAD
A	3/25/10	SOLICITATION CORRECTIONS.			FAK	4/14/10

PARSONS — Test Site Construction Engineering & Technical Services — SMD @ SFC - NASA

SEAL AREA

	INITIALS	DATE
DRAWN	MH	02-25-10
A-E	MH	02-25-10
CHECKED BY	FL	02-25-10
A-E MANAGER		
NASA A-E		
S&E BRANCH		
CM		
PM		
CUSTOMER		
SECTION HEAD		

ARCHITECTURAL

LOGISTICS FACILITY
SITE AND SHELL

SHIPPING AND RECEIVING
WALL SECTIONS 1

A501

BUILDING 035

NATIONAL AERONAUTICS AND SPACE ADMINISTRATION
GODDARD SPACE FLIGHT CENTER GREENBELT, MARYLAND
FACILITIES MANAGEMENT DIVISION

DATE ISSUED	CoF CODE or WR#	SHEET	DRAWING NO.
03-01-10	A6990	66 OF 158	GF-035-34054

FILE NAME: Details-Wall Sections.dwg PLOT DATE: 4/13/2010 FILE DATE: 4/13/2010

FORM F 03-01-08

All drawings containing utility information are to be considered Sensitive But Unclassified (SBU)

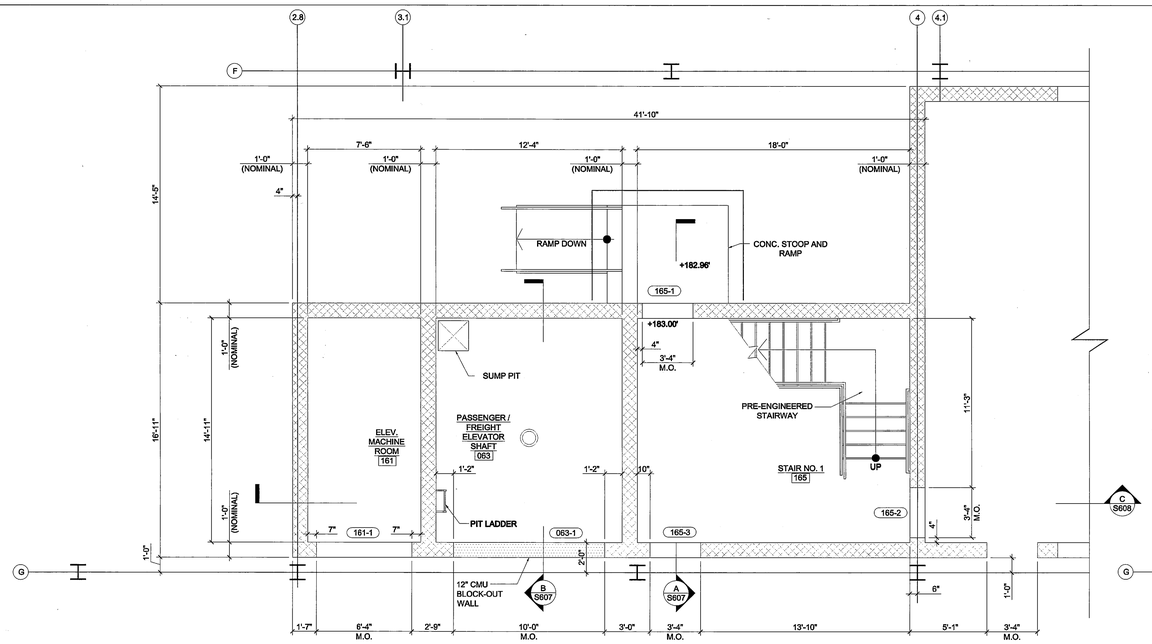

1 S607 STAIR TOWER #1 PLAN AT EL. 183.00'
1/4" = 1'-0"

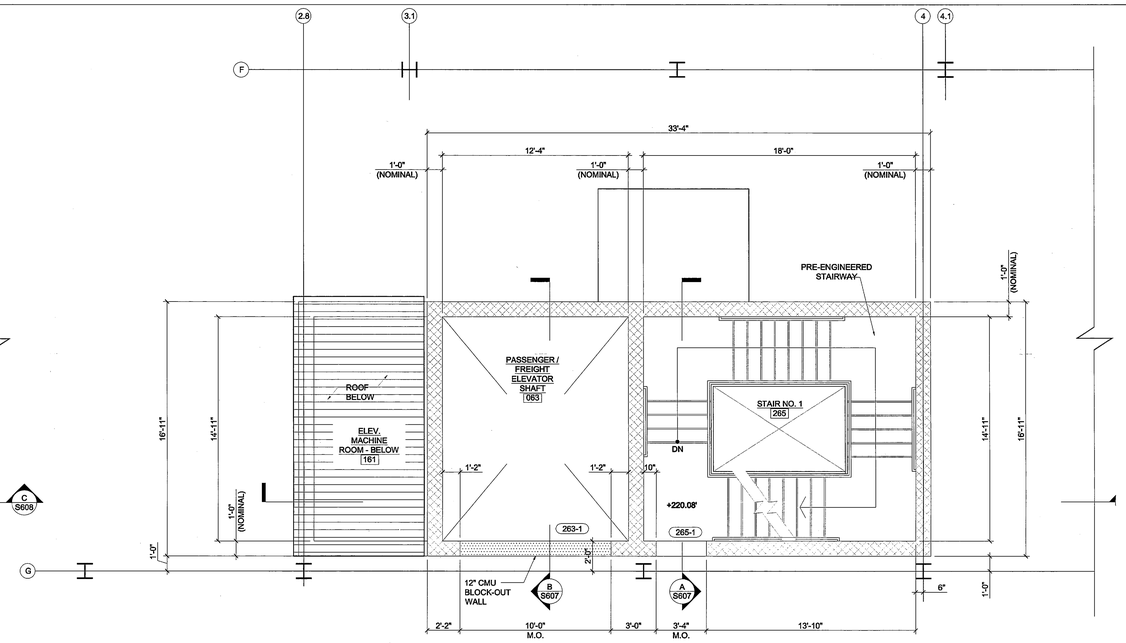

2 S607 STAIR TOWER #1 PLAN AT EL. 208.08'
1/4" = 1'-0"

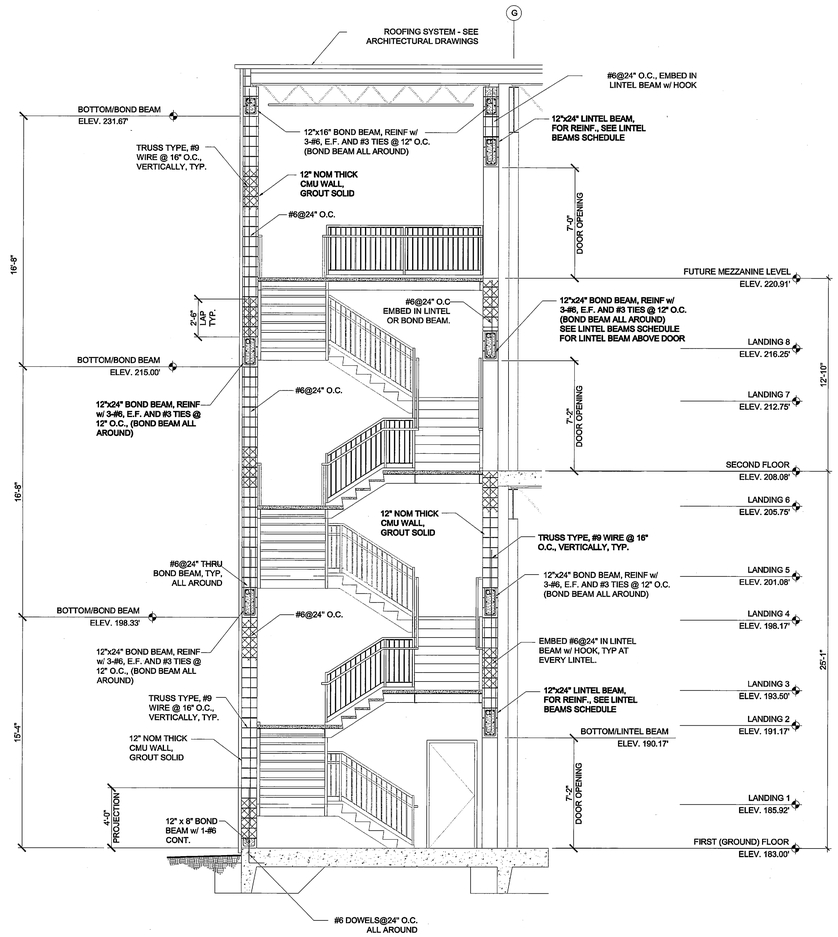

A S607 SECTON
1/4" = 1'-0"

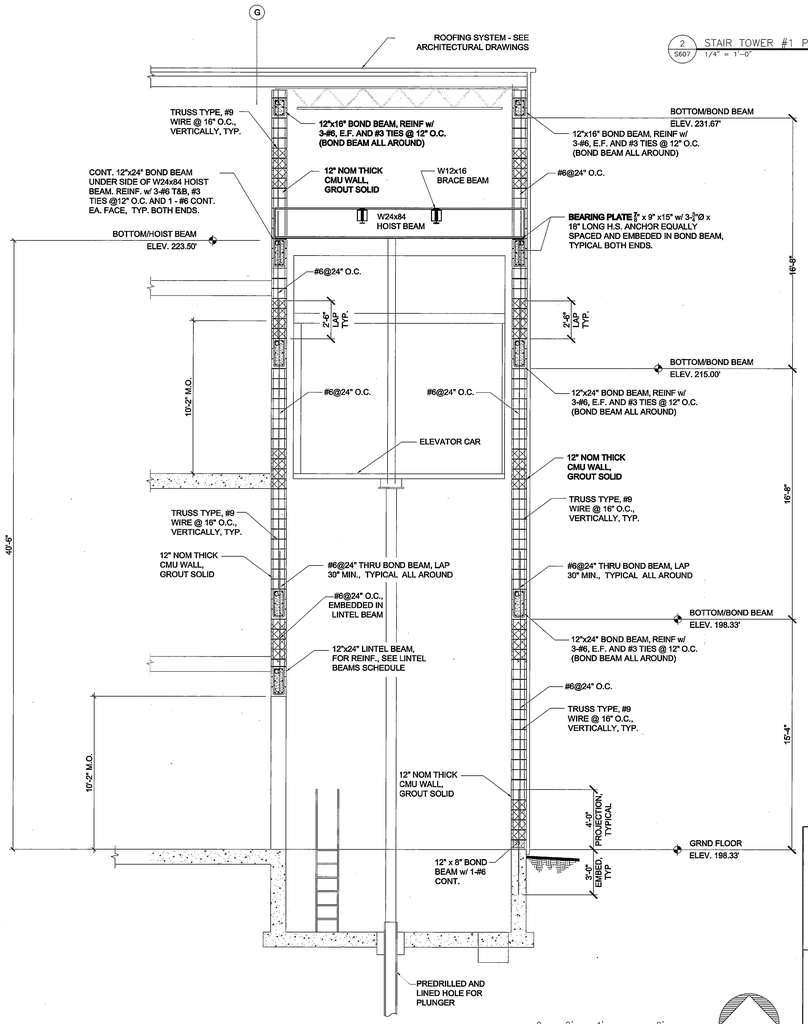

B S607 SECTON
1/4" = 1'-0"

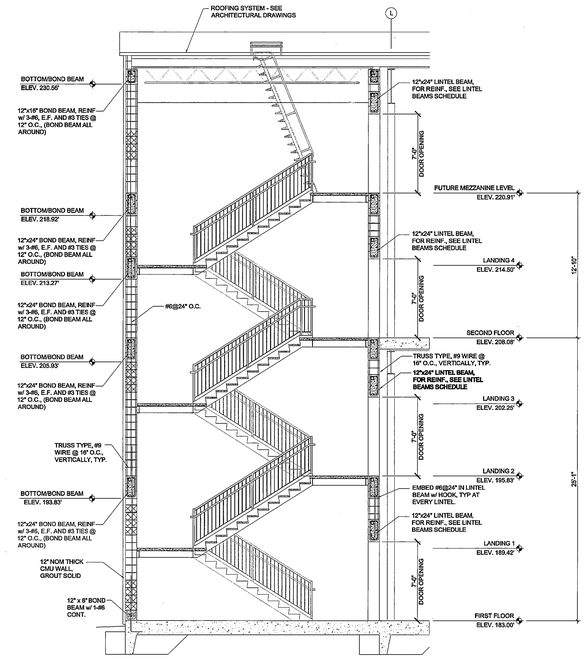

C S607 SECTON – STAIR TOWER #2
3/16" = 1'-0"

SCALE: 0'–0 1/4" = 1'–0" (0, 2', 4', 8')

NORTH

PARSONS — Facility Construction Engineering & Services — FMD-GSFC-NASA

SEAL AREA

REV	DATE	DESCRIPTION	S&E BR.	CUSTOMER	PM	SECT HEAD
A	3/25/10	SOLICITATION CORRECTIONS.			FIN	4/13/10

	INITIALS	DATE
DRAWN	ACT	11-05-09
A-E	ACT	11-05-09
CHECKED BY	RV	12-23-09
A-E MANAGER		
NASA A-E		
S&E BRANCH		
CM		
PM		
CUSTOMER		
SECTION HEAD		

STRUCTURAL

LOGISTICS FACILITY SITE AND SHELL
CMU WALL PLAN & SECTIONS

S607

BUILDING 035

NATIONAL AERONAUTICS AND SPACE ADMINISTRATION
GODDARD SPACE FLIGHT CENTER GREENBELT, MARYLAND
FACILITIES MANAGEMENT DIVISION

DATE ISSUED	CoF CODE or WR#	SHEET	DRAWING NO.
03-01-10	A6890	100 OF 158	GF-035-34088

FILE DATE: 4/13/2010
PLOT DATE: 4/13/2010
FILE NAME: S607_SECT.dwg

FORM F 03-03-08

All drawings containing utility information are to be considered Sensitive But Unclassified (SBU)

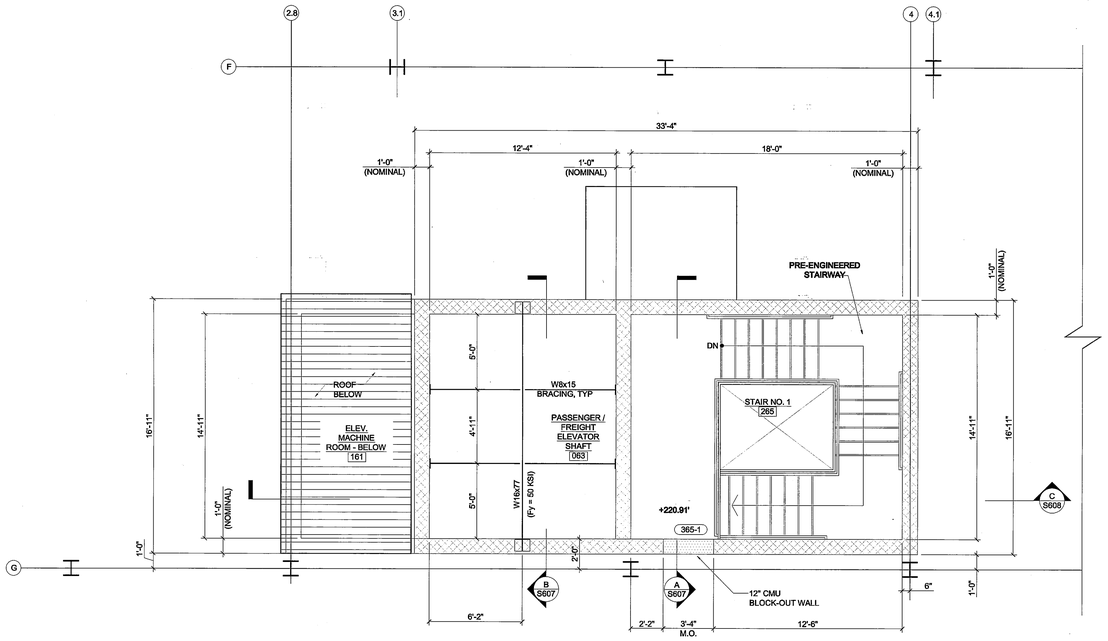

3 S608 STAIR TOWER #1 PLAN AT EL. 220.91'
1/4" = 1'-0"

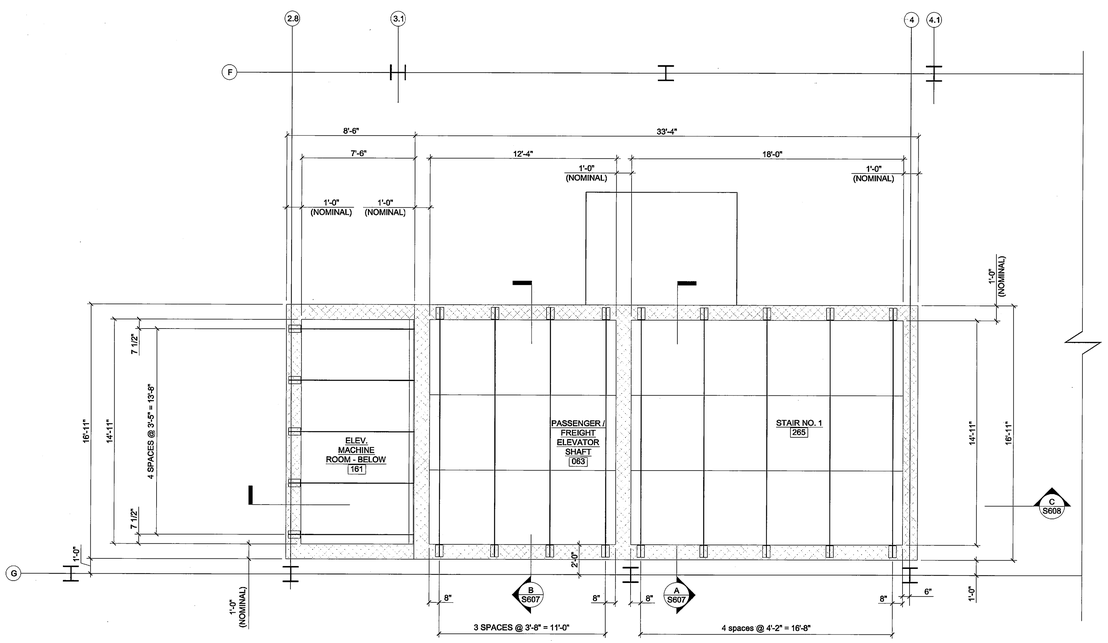

4 S608 STAIR TOWER #1 ROOF FRAMING PLAN
1/4" = 1'-0"

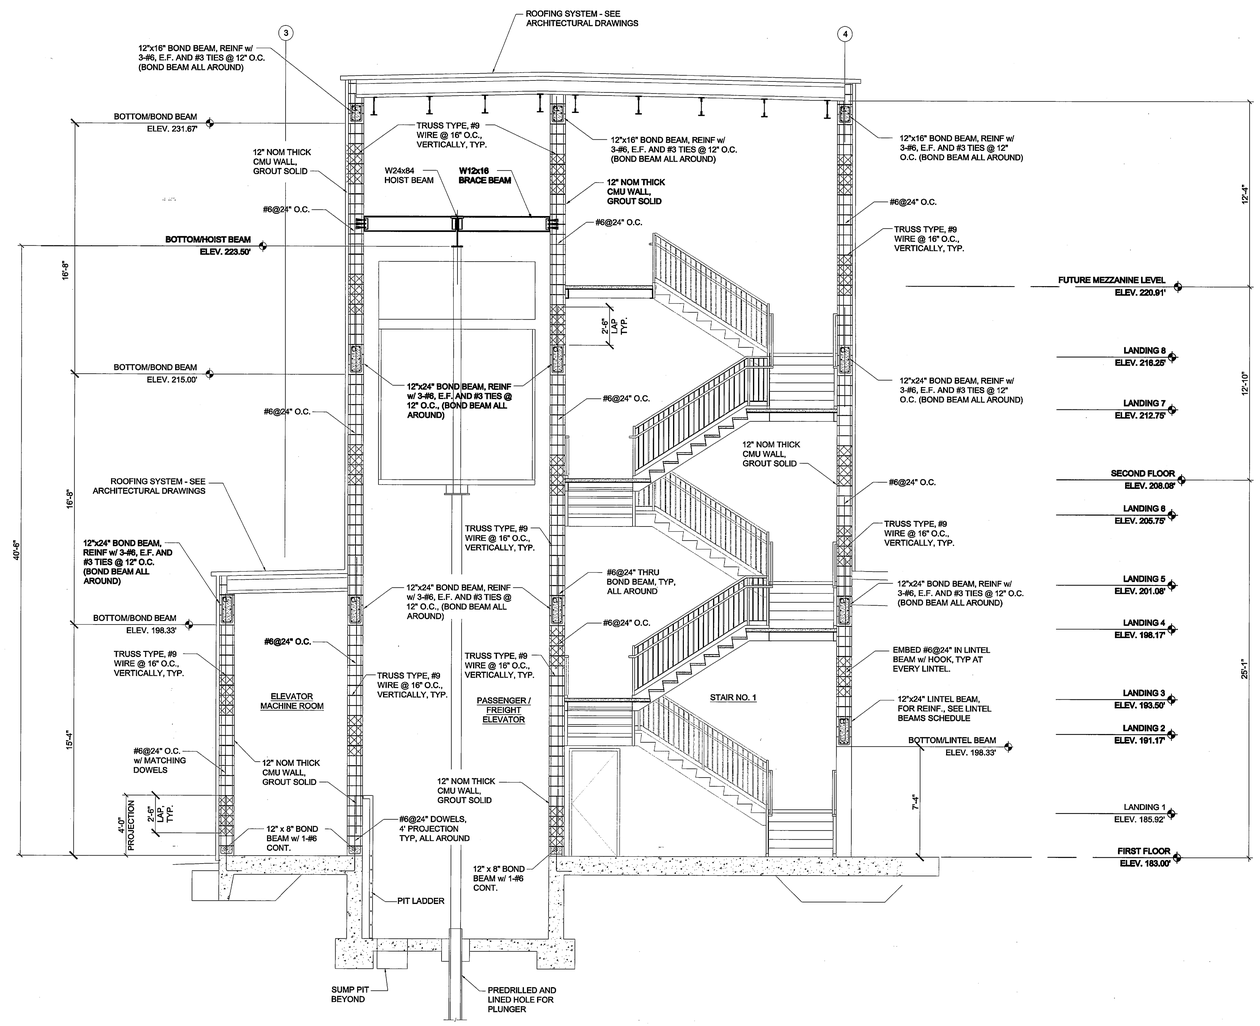

C S608 SECTON
1/4" = 1'-0"

0 2' 4' 8'
SCALE: 0'-0 1/4" = 1'-0"

NORTH

REV	DATE	DESCRIPTION	S&E BR.	CUSTOMER	PM	SECT.HEAD
A	3/25/10	SOLICITATION CORRECTIONS.				4/14/10

PARSONS — Rail Line Construction Engineering & Technical Services — PMO-G SFC-NASA

SEAL AREA

	INITIALS	DATE
DRAWN	ACT	11-05-09
A-E	ACT	11-05-09
CHECKED BY	RV	12-23-09
A-E MANAGER		
NASA A-E		
S&E BRANCH		
CM		
PM		
CUSTOMER		
SECTION HEAD		

STRUCTURAL

LOGISTICS FACILITY SITE AND SHELL
CMU WALL PLAN & SECTIONS

S608

BUILDING 035

NATIONAL AERONAUTICS AND SPACE ADMINISTRATION
GODDARD SPACE FLIGHT CENTER GREENBELT, MARYLAND
FACILITIES MANAGEMENT DIVISION

DATE ISSUED	CoF CODE or MR#	SHEET	DRAWING NO
03-01-10	A6890	101 of 158	GF-035-34089

FILE DATE: 4/13/2010
PLOT DATE: 4/13/2010
FILE NAME: S607_DET.dwg
FORM F 03-07-08