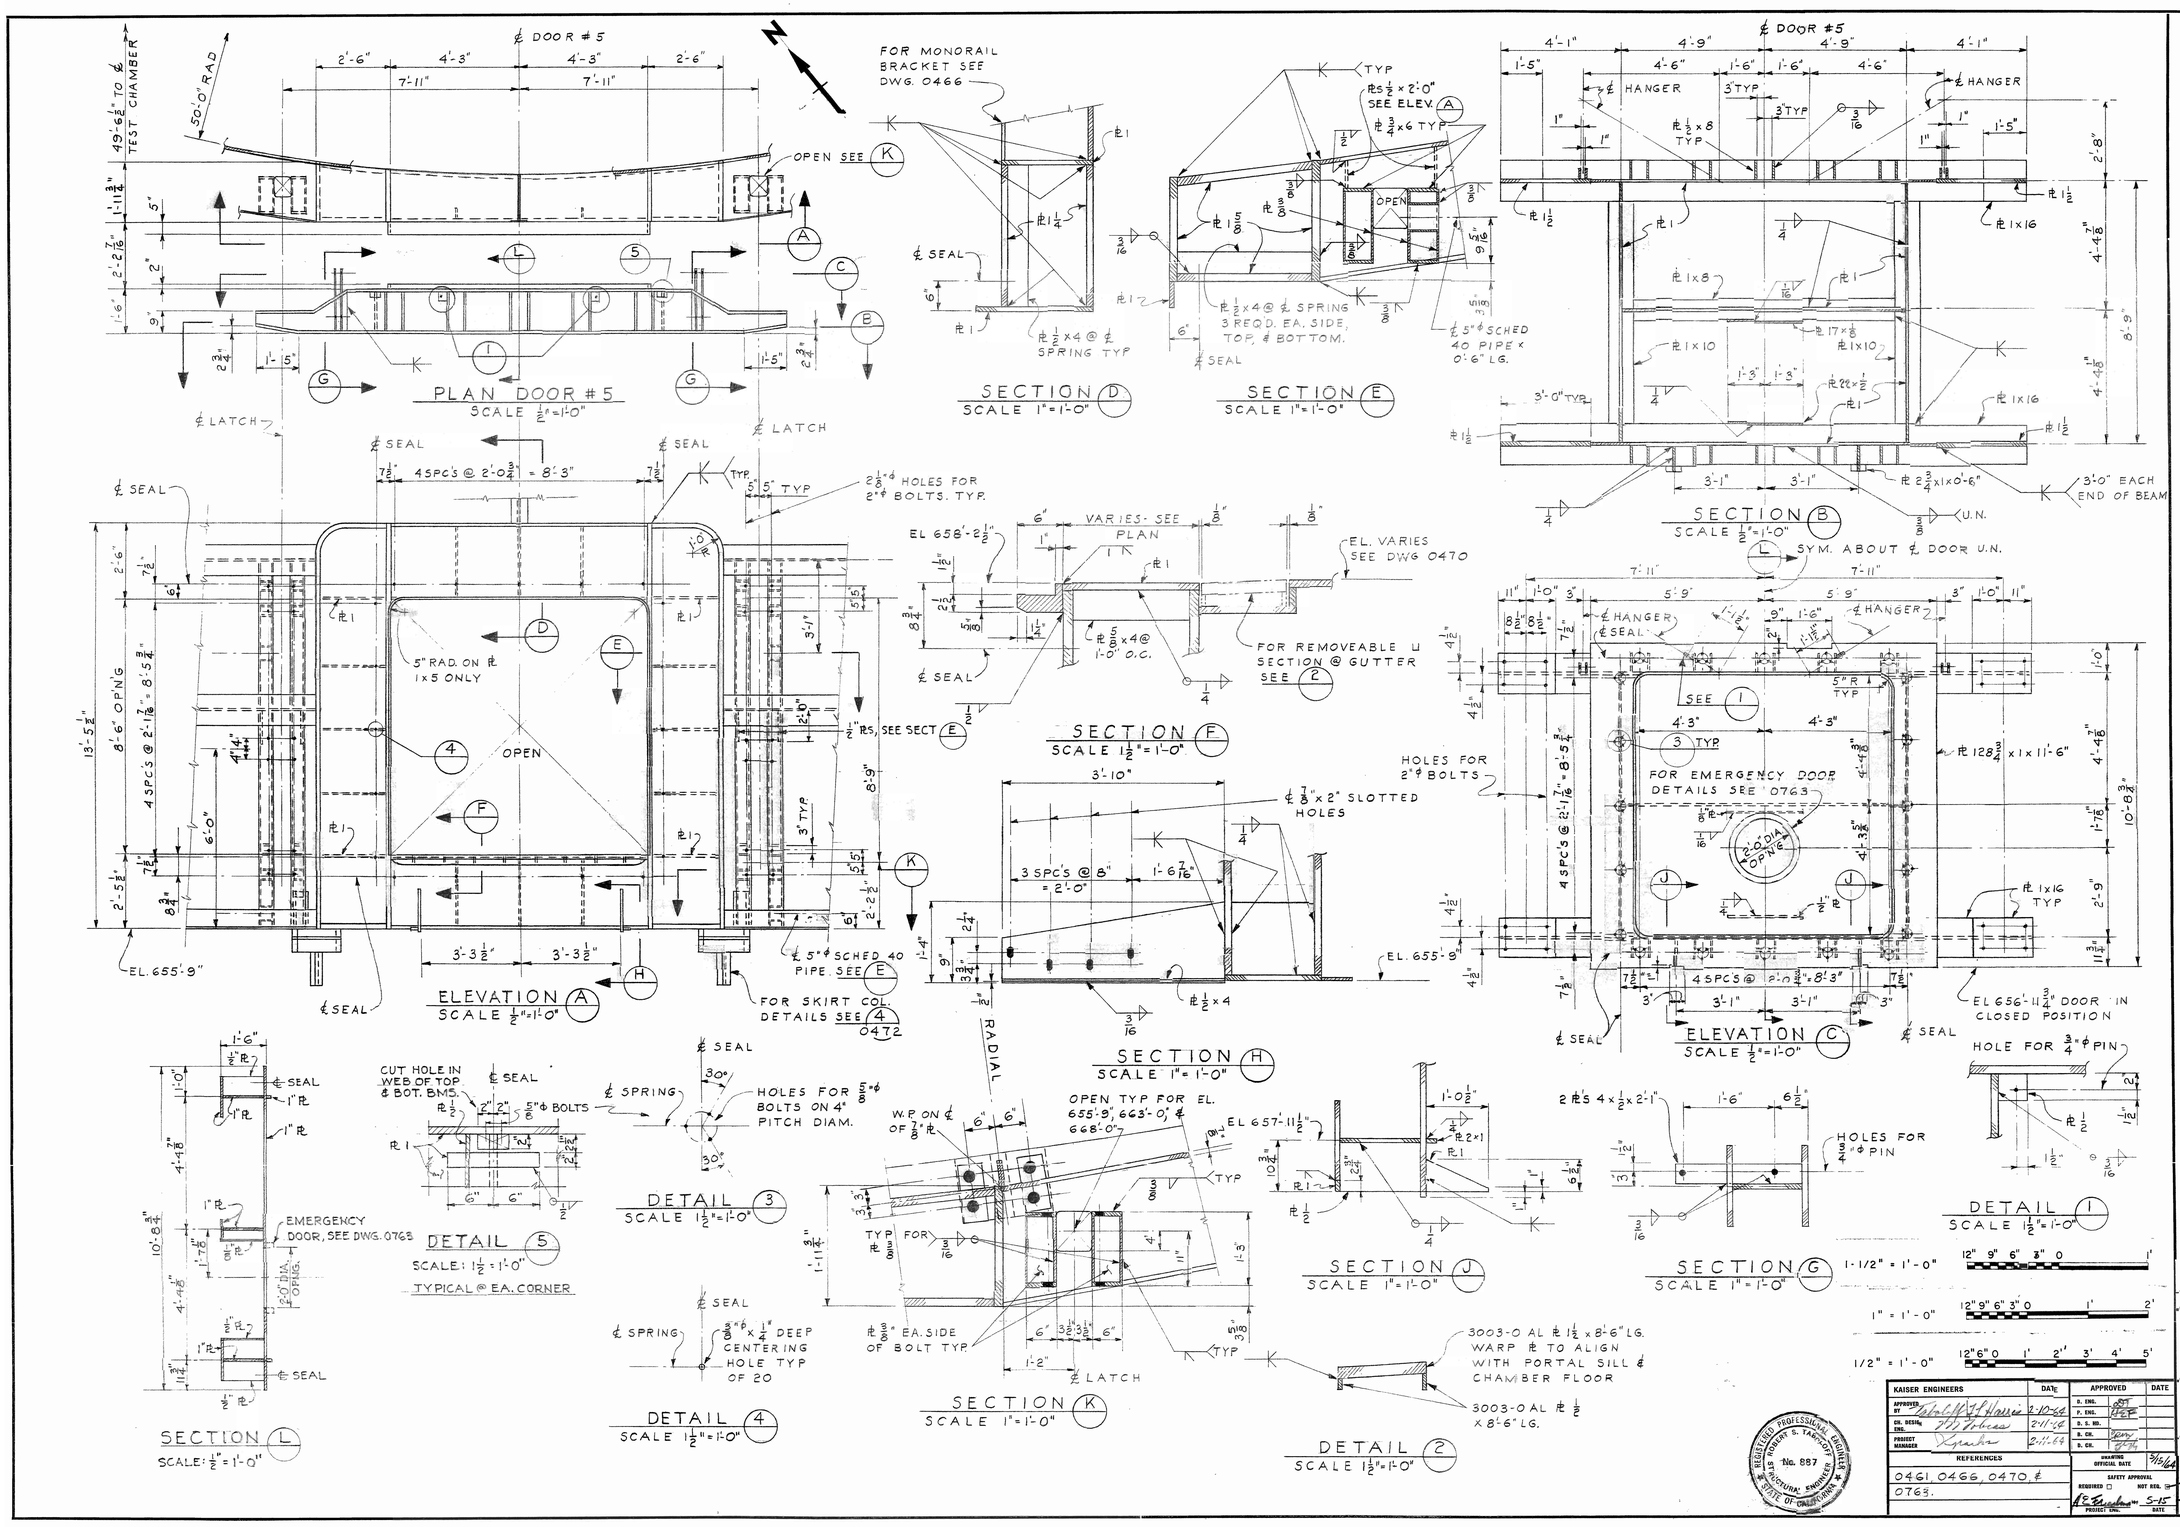

GENERAL NOTES

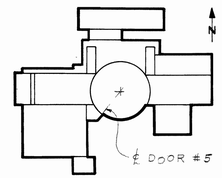

KEY PLAN

1. FOR GENERAL NOTES SEE DWG 0461.
2. PROVIDE MINIMUM 1"ϕ HOLE IN SOLID WEBS TO VENT FRAME TO ANNULUS.
3. WELDS AROUND DOOR #5 PORTAL SHALL BE FULL PENETRATION BUTT WELDS UNLESS NOTED.

CHANGE	NO.	REVISION	CK.	DATE	BR. APP.

KAISER ENGINEERS
DIVISION OF THE KAISER COMPANY
ARCHITECT - ENGINEER
OAKLAND CALIFORNIA

6-11

NASA LEWIS RESEARCH CENTER
PLUM BROOK STATION - SANDUSKY, OHIO
SPACE PROPULSION FACILITY - 1411

6-11

TEST CHAMBER & ENCLOSURE
TEST CHAMBER — DOOR NO. 5

KAISER ENGINEERS	DATE	APPROVED	DATE
APPROVED BY Robert F. Harris	2-10-64	D. ENG.	
CH. DESIG. ENG.	2-11-64	P. ENG.	
PROJECT MANAGER	2-11-64	D. S. ND.	
		B. CH.	
		B. CH.	

REFERENCES
0461, 0466, 0470, & 0763.

DRAWING OFFICIAL DATE 3/15/64
SAFETY APPROVAL REQUIRED ☐ NOT REQ. ☒
PROJECT ENG. 5-15 DATE

REGISTERED PROFESSIONAL ENGINEER
ROBERT S. TABOFF
No. 887
STRUCTURAL ENGINEER
STATE OF CALIFORNIA

DRAWN BY KELLER
CHECKED WALKER NIELSEN
SCALE AS NOTED
PF-40467
FEB 9 1970
STRUCTURAL