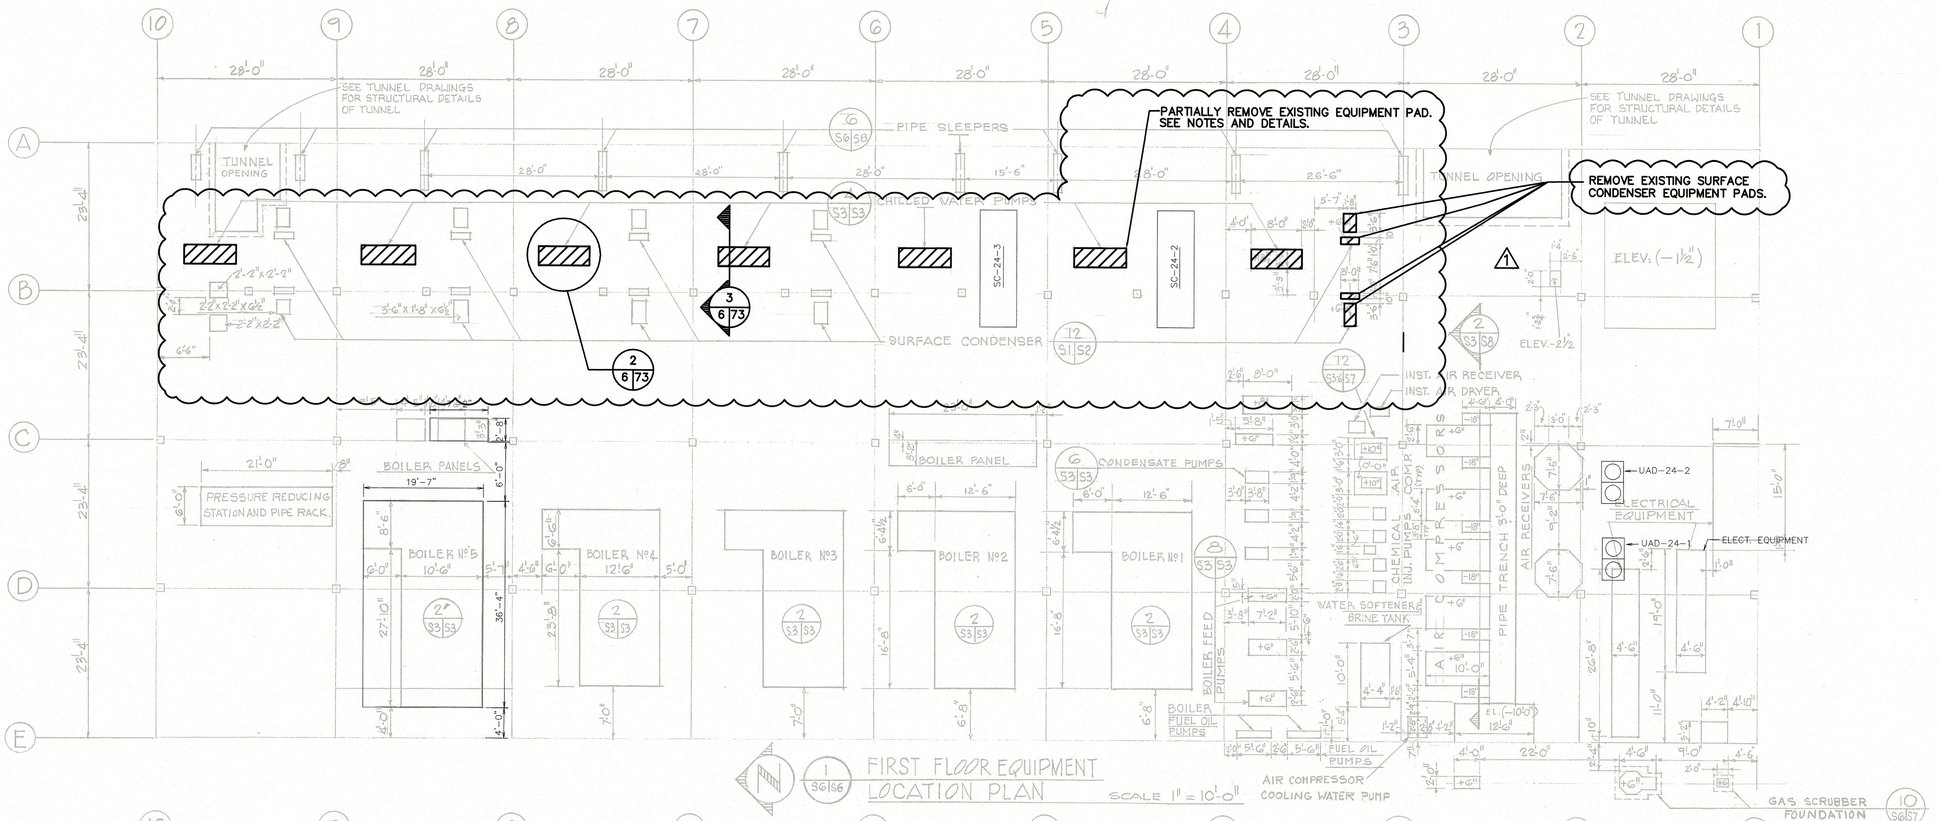

FIRST FLOOR EQUIPMENT LOCATION PLAN
SCALE 1" = 10'-0"

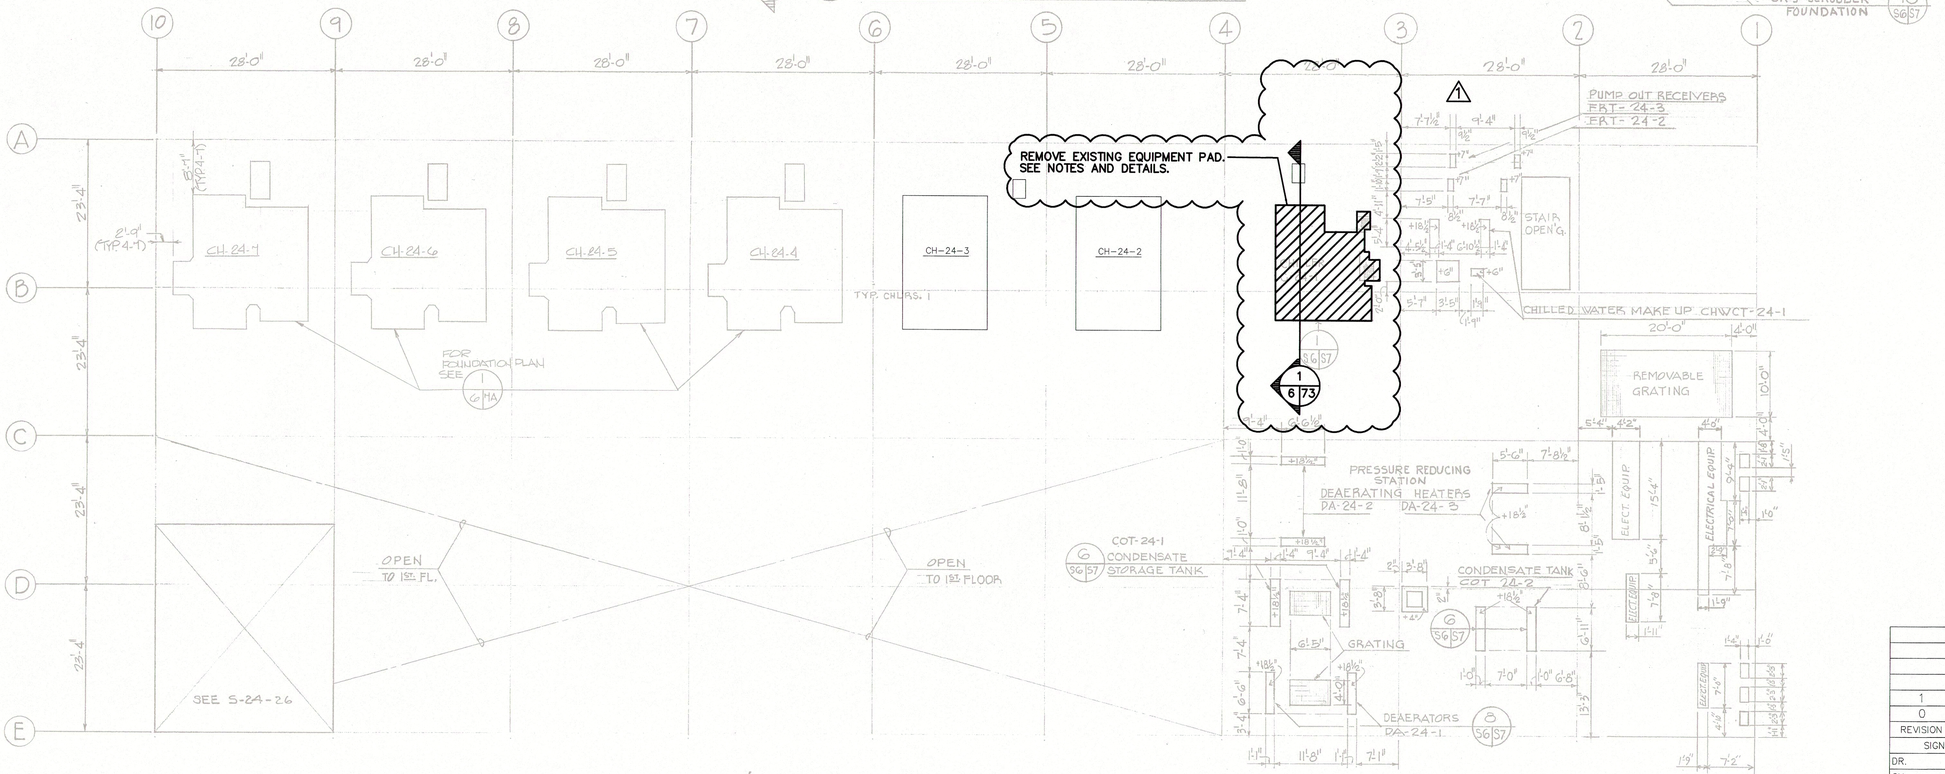

SECOND FLOOR EQUIPMENT LOCATION PLAN
SCALE 1" = 10'-0"

STATE OF TEXAS
TODD M. SPECK
86389
LICENSED PROFESSIONAL ENGINEER
2-10-11

REVISION	DATE	DESCRIPTION
1	2/10/11	MISCELLANEOUS CHANGES
0	9/24/10	ISSUED FOR CONSTRUCTION

SIGNATURES		DATE
DR.	ENG	
CH	APPR	
REV		
DISCP		
PE		
APPR		

NATIONAL AERONAUTICS & SPACE ADMINISTRATION
LYNDON B. JOHNSON SPACE CENTER HOUSTON, TEXAS

BUILDING 24

FIRST & SECOND FLOOR EQUIPMENT DEMO PLAN

OTHON CONSULTING ENGINEERS
F-1471 HOUSTON · AUSTIN · DALLAS

PROJECT NO.
PROJECT ID WR
CODE IDENT NO. 21358
SIZE F
SHEET NO. ___ OF ___
DWG NO. SD-24-6

$DATES $TIMES $USERS $FILESS $FILES $FILELS