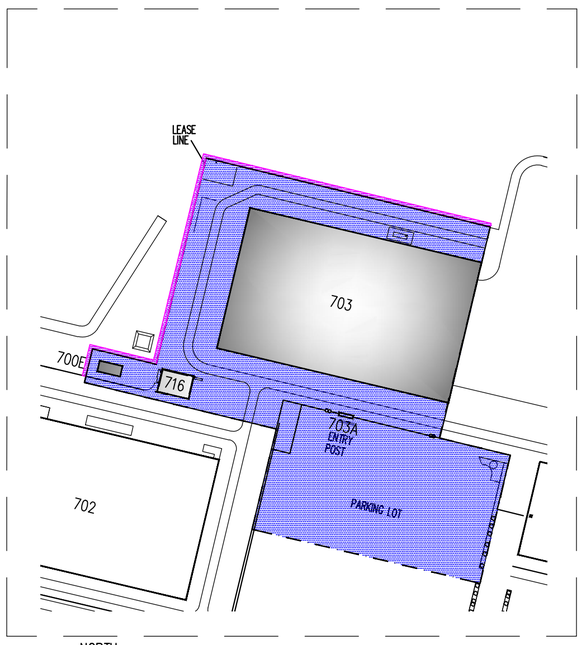

NORTH

DAOF-SITE PLAN
SCALE: 1"= 300'-0"

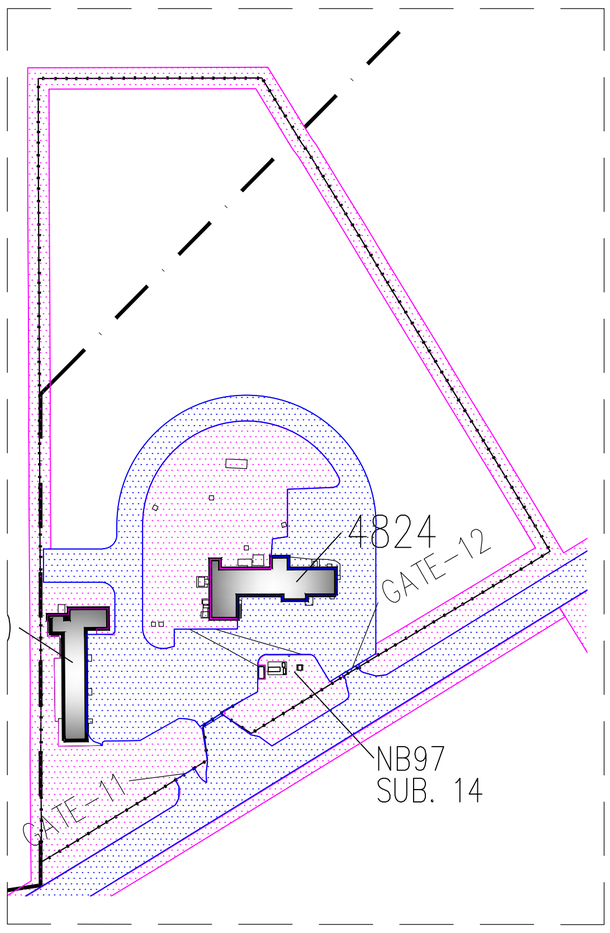

NORTH

REMOTE SITE -4824/4870
SCALE: 1"= 100'
(NOT SHOWN IN RELATIVE LOCATION TO MAIN COMPLEX)

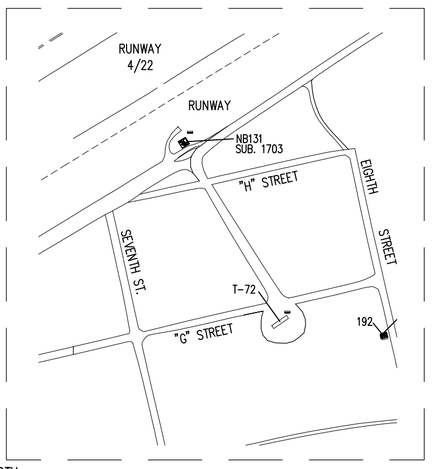

NORTH

M.S.B.L.S SITE PLAN
SCALE: 1"= 300'

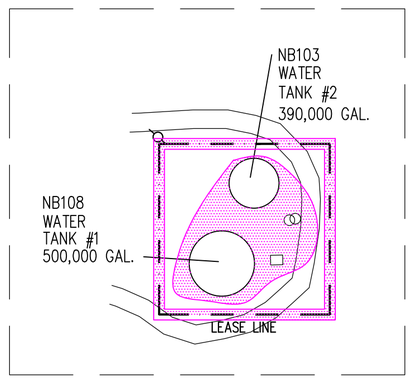

NORTH

SITE PLAN AT TANKS
SCALE: 1"= 200'
(LOCATED SOUTHWEST OF ROSAMOND BLVD)

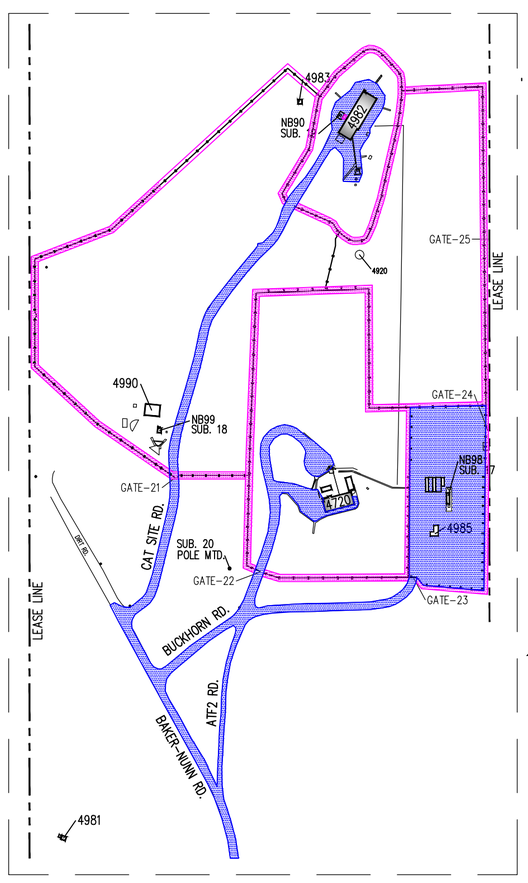

NORTH

REMOTE SITE - ATF 1&2
SCALE: 1"= 300'
(NOT SHOWN IN RELATIVE LOCATION TO MAIN COMPLEX)

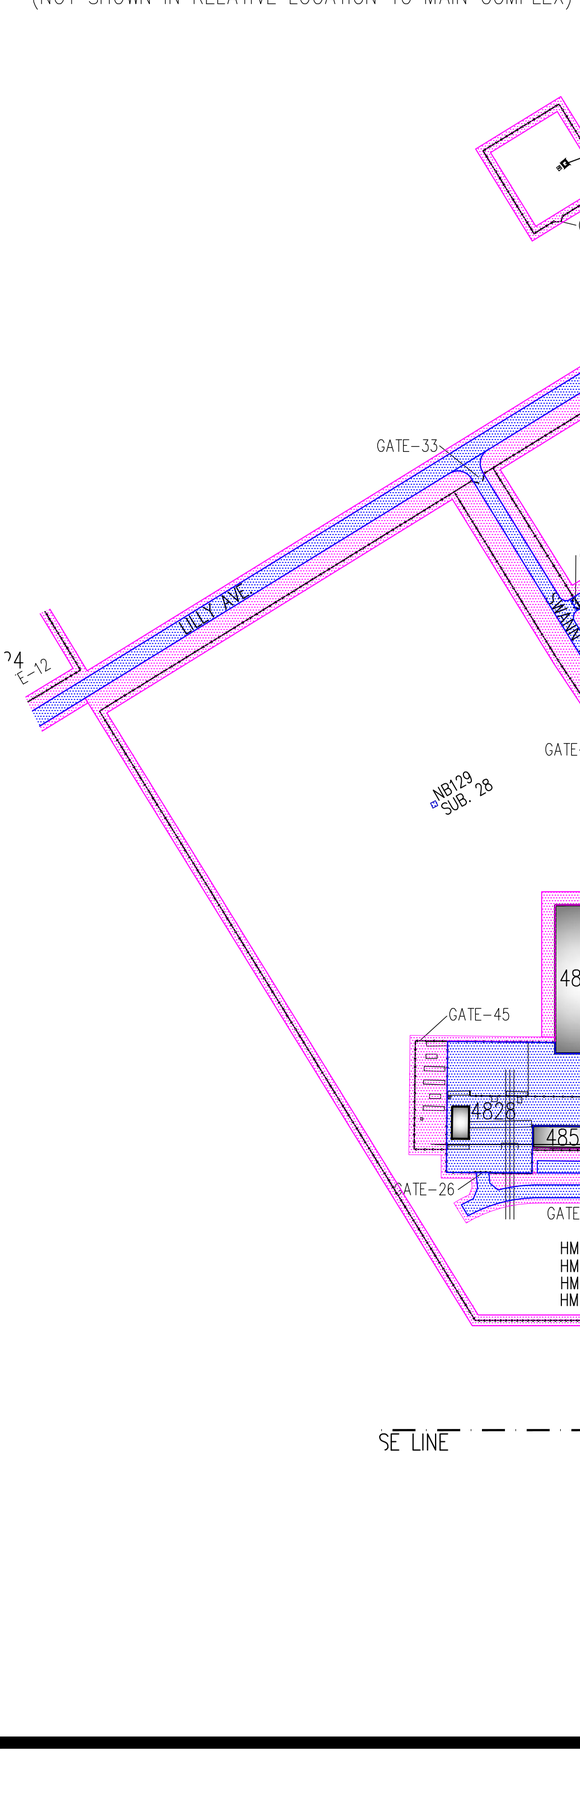

MAIN COMPLEX SITE PLAN
SCALE: 1"= 200'

200' 100' 0' 200' 400'

LEGEND

- IMPROVED AREAS-LANDSCAPED
- SEMI-IMPROVED-WEED FREE AREAS
- SUB STATIONS & ASPHALT AREAS
- CONCRETE AREAS-SMALL AREAS AND SIDEWALKS NOT SHOWN
- LEASE LINE
- SECURITY FENCE

NND11372962R