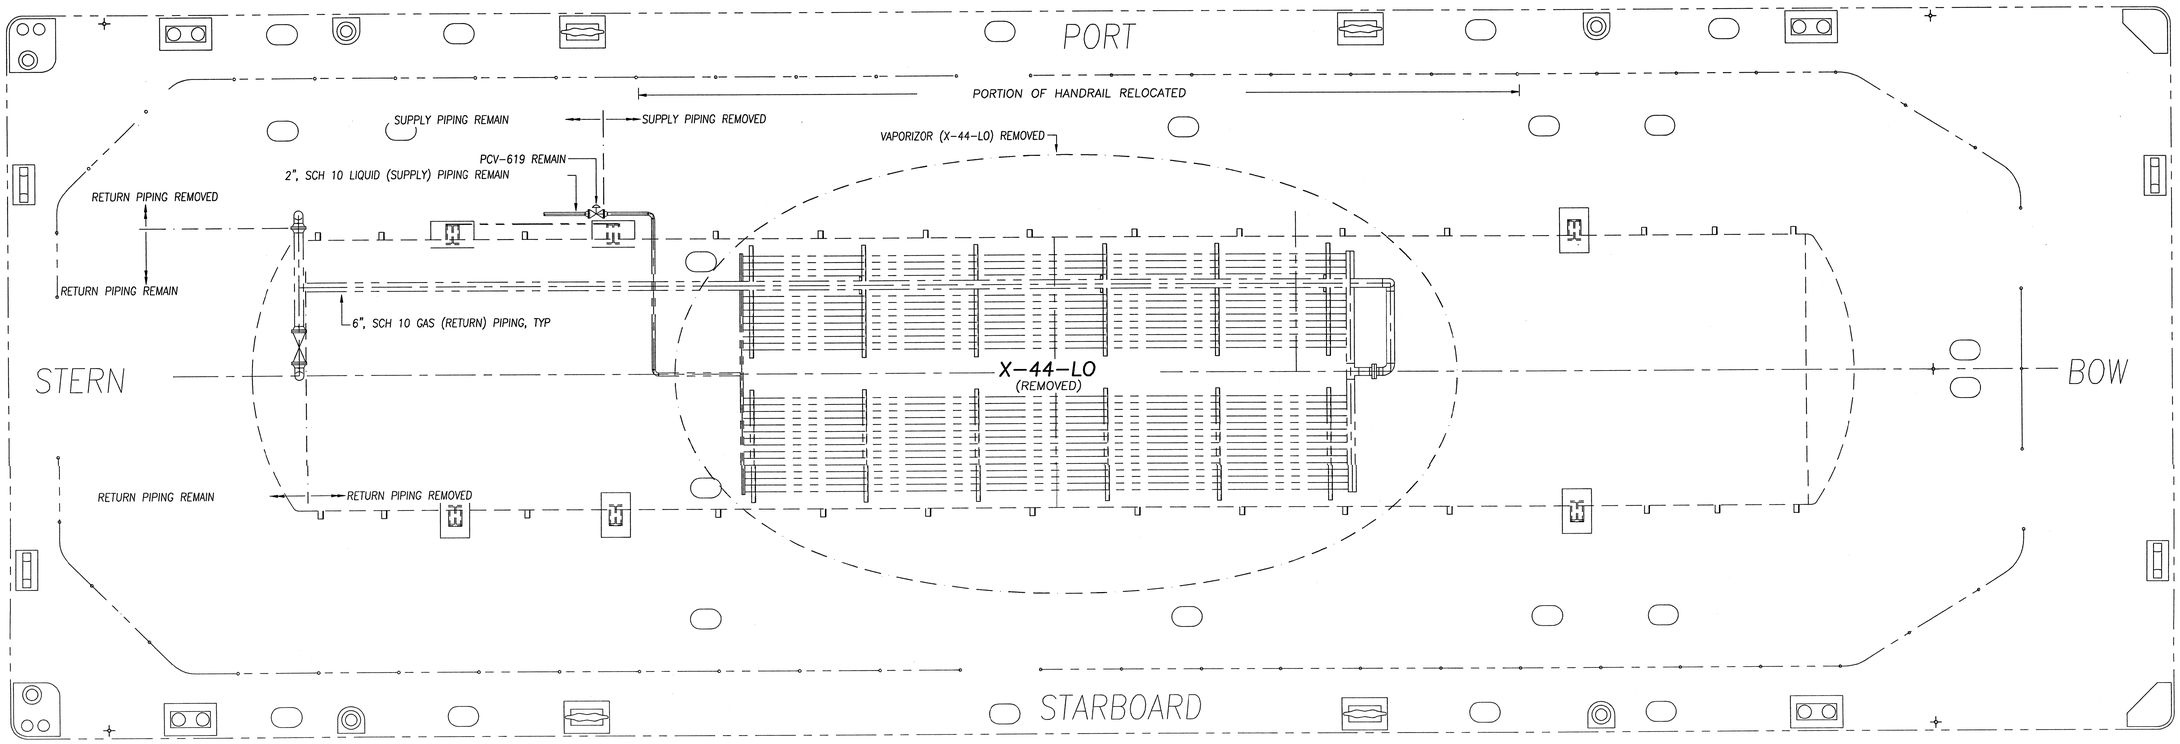

PLAN – LOX BARGES #2 & #6 DECK LAYOUT

NO SCALE

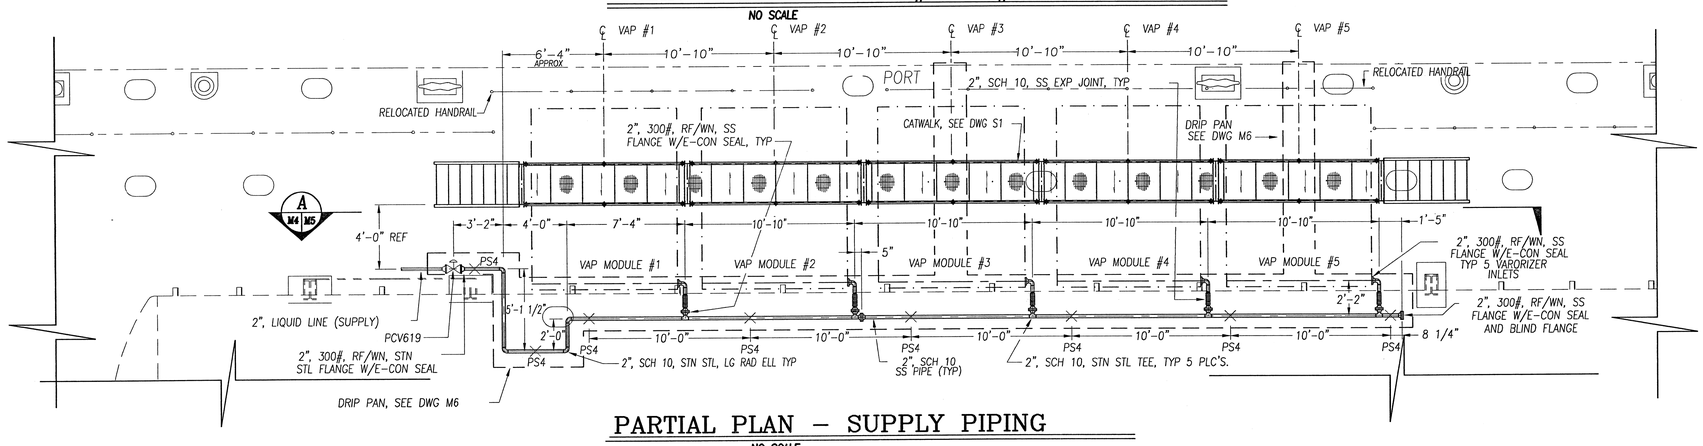

PARTIAL PLAN – SUPPLY PIPING

NO SCALE

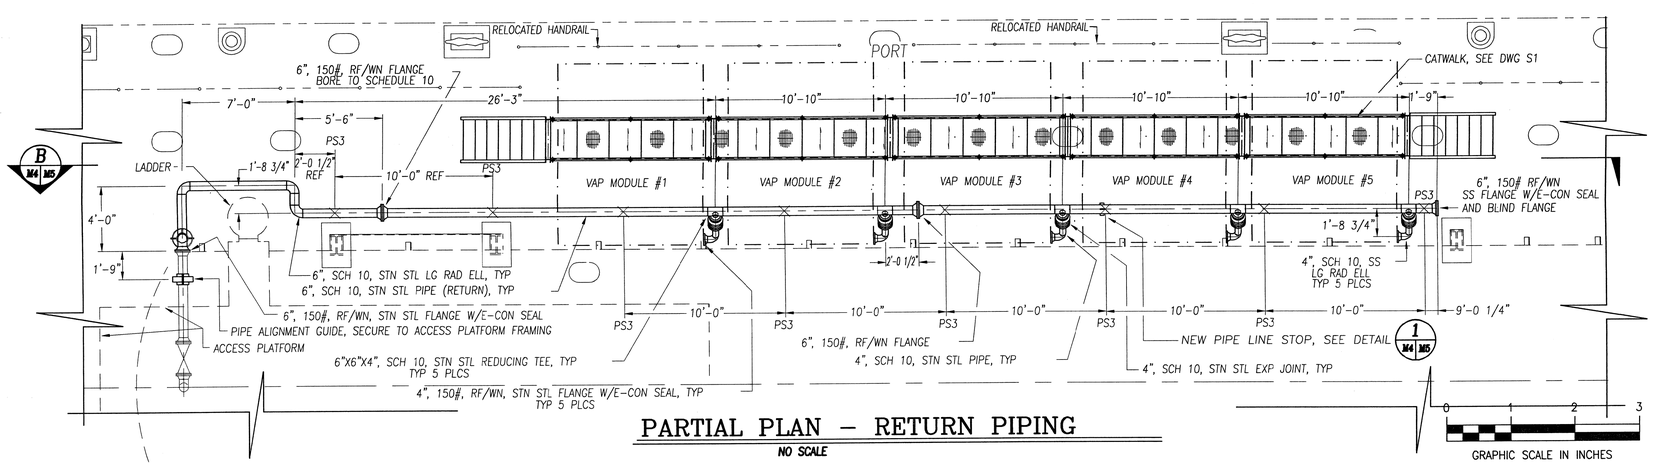

PARTIAL PLAN – RETURN PIPING

NO SCALE

LEGEND

PS✕ PIPE SUPPORT

FOR REFERENCE ONLY

ISSUED/CEF

SYM	ZONE	DESCRIPTION	DATE	APPROVED
		THIS DRAWING MADE SORD, FORMERLY SWR-J1PR7D9901 DWG. M4. T.D.S. 10/6/05 DMT 10/6/05	JAN 2 3 2006	

REVISIONS

SIGNATURES		DATE
DRAWN	L. ARCENEAUX	2/25/03
CHECKED	V. HATHCOCK	2/26/03
ENGINEER	L. ARCENEAUX	2/25/03
ISSUED	ISSUED/CEF	3/10/03
CONCURRENCE		
SUBMITTED	DAVID ALSTON/K.A.B.	2/27/03
SAFETY	W.R. VANDAGRIFF	3/7/03
APPROVED	M. WILLIS	DATE 3/6/03
USED ON	31B00-D001	

NATIONAL AERONAUTICS AND SPACE ADMINISTRATION
JOHN C. STENNIS SPACE CENTER SSC, MS 39529-6000
MSS Mississippi Space Services

REPLACE LOX BARGES #2 & #6 VAPORIZERS

DECK ARRANGEMENT PLANS

SIZE	DWG NO.	REV
F	31B00-M005	0

AUTHORITY SWR-J1PR7D9901 SHEET

REF NO M4

CADD CONTROLLED DRAWING
CADD P/N: 31B00-M005sht1r0

REF: EMI-J1PR7D9901 M4

EMI GM830RFP00