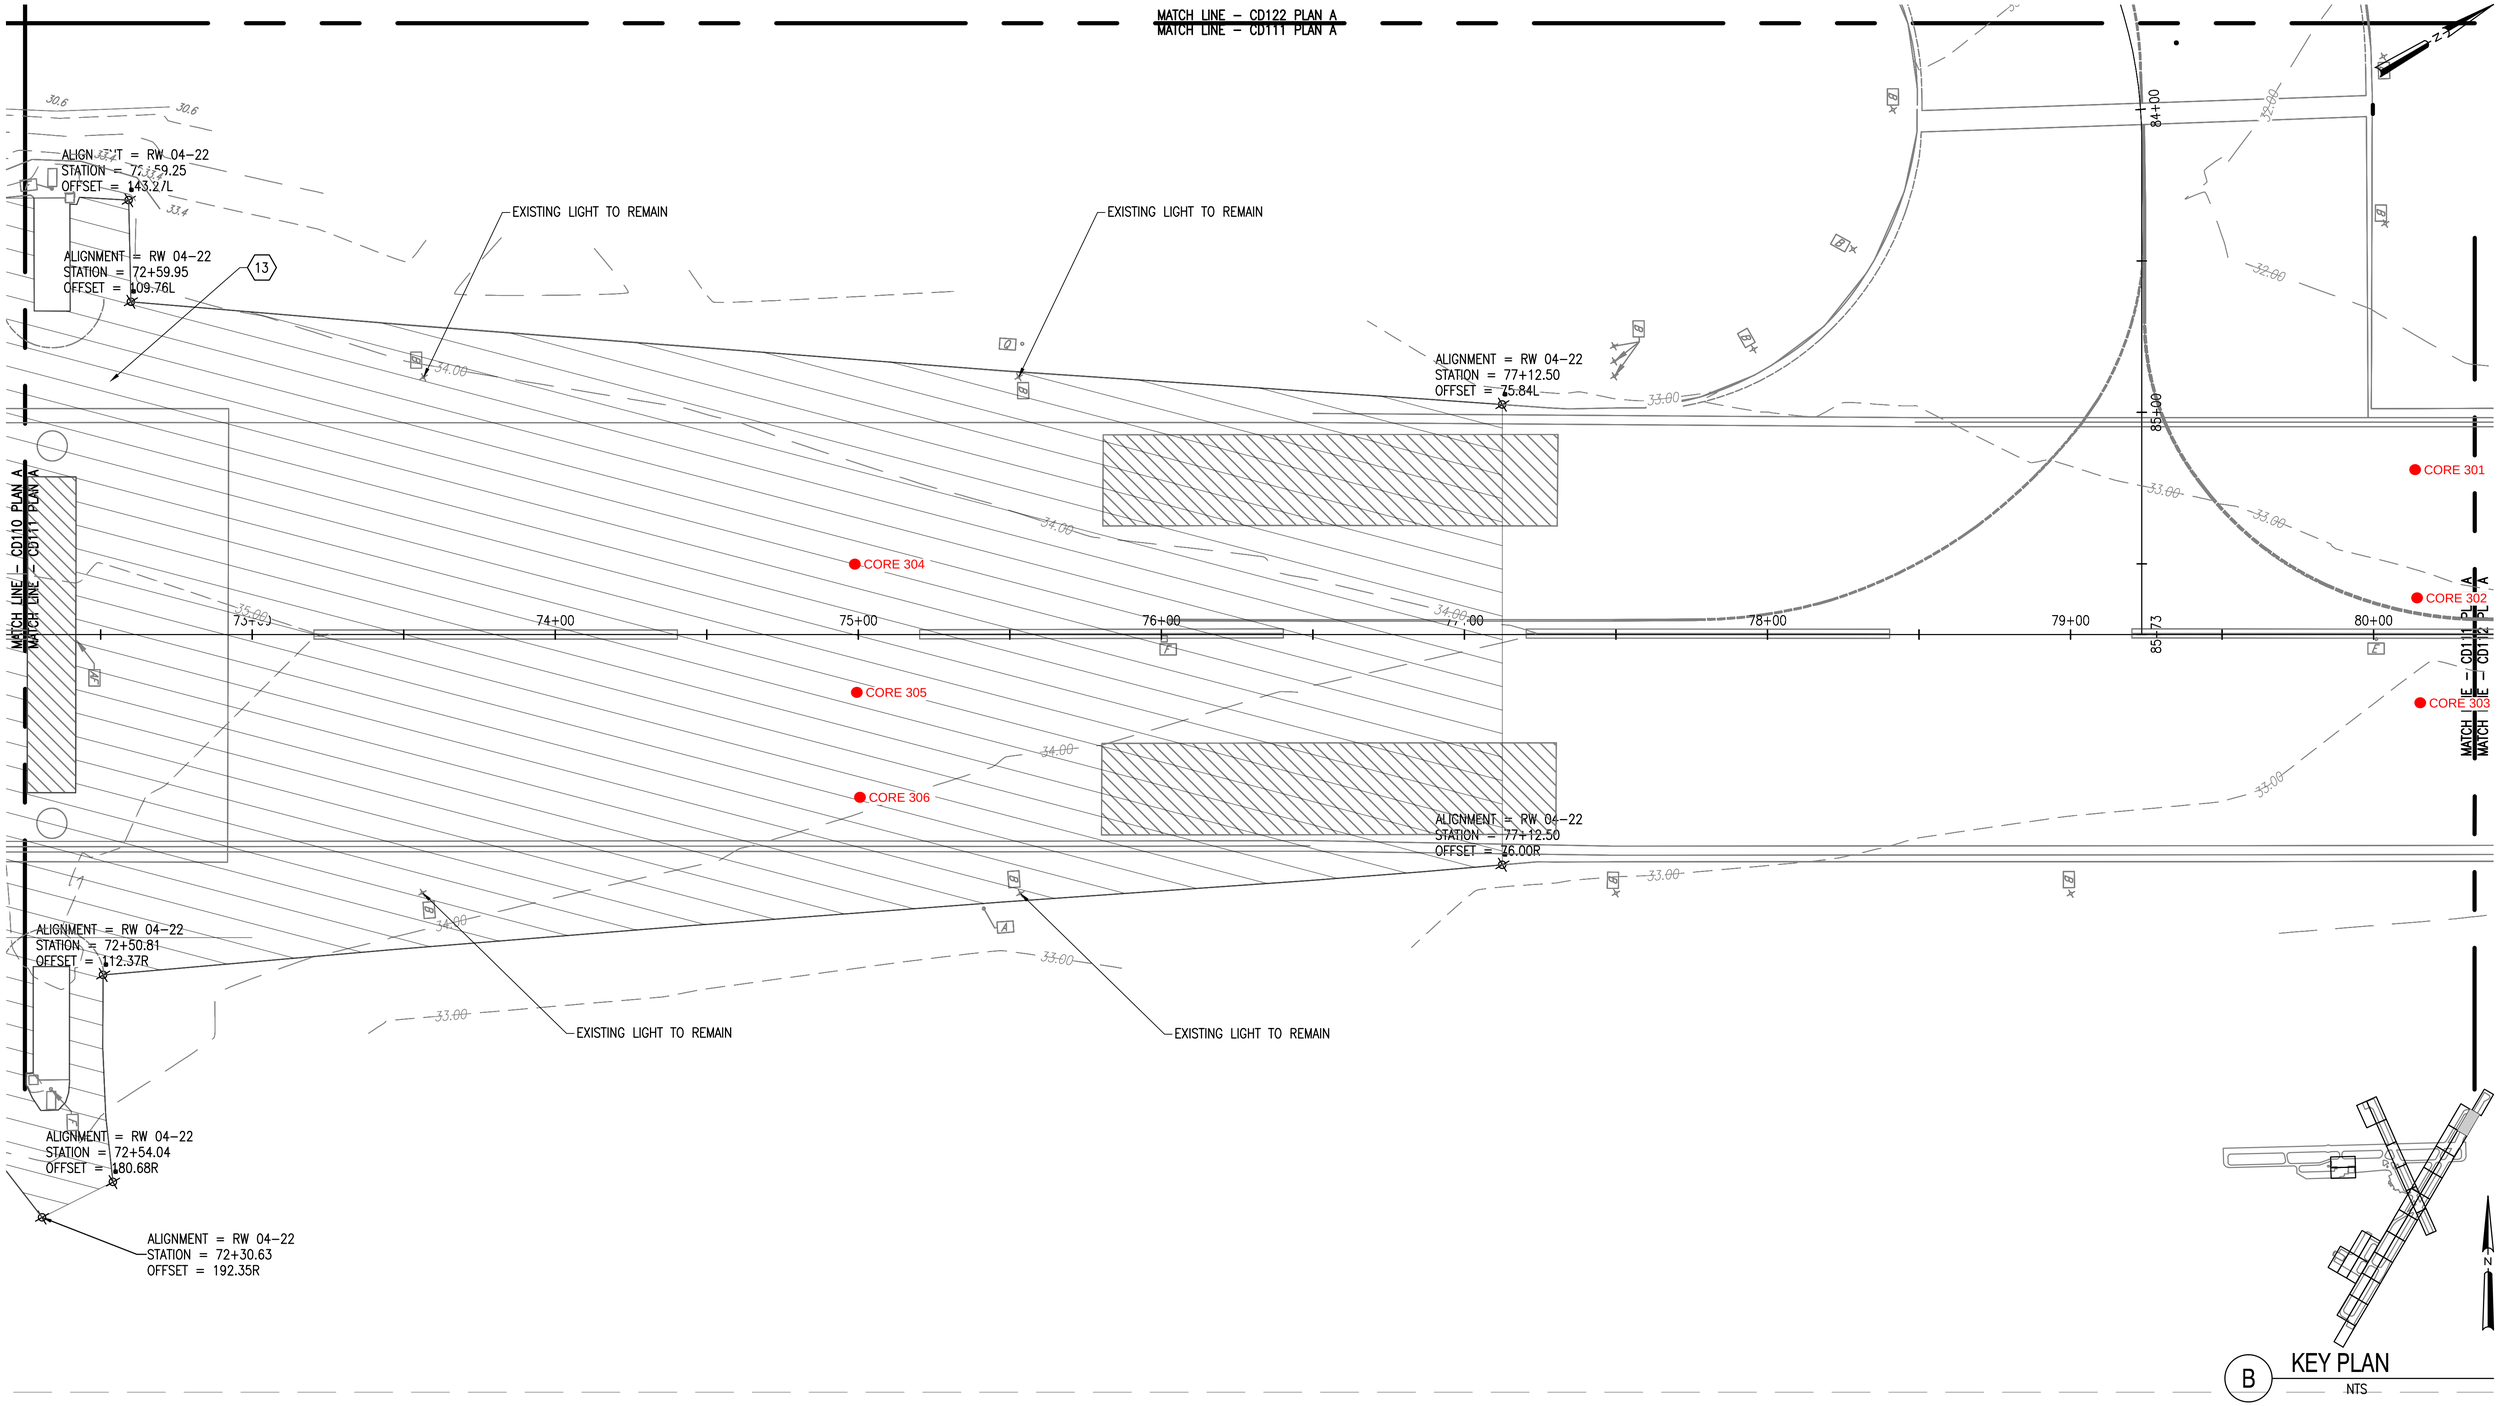

B KEY PLAN
NTS

A EXIST. COND. AND DEMOLITION PLAN (11 OF 37)
1" = 25'

CD111

NATIONAL AERONAUTICS AND SPACE ADMINISTRATION
GODDARD SPACE FLIGHT CENTER
WALLOPS FLIGHT FACILITY
WALLOPS ISLAND, VIRGINIA 23337

DATE	LET.	REVISIONS	CK.	AP.

PROJECT ENGINEER
SUBMITTED BY
PROJECT MANAGER
NASA SAFETY
FIRE PROTECTION
CONSTRUCTION MANAGEMENT
O & M
ENGINEERING APPROVAL
ENGINEERING GROUP LEADER
BRANCH APPROVAL
BRANCH HEAD

GRAPHIC SCALE 1"=25' 0' 25' 50'
AUTOCAD – RELEASE 2010
FILE NAME: ...1337236-CD1
SCALE 1" = 25'
SHEET 23 OF 171

WALLOPS AIRFIELD REPAIR PROJECT
CoF PHASE I
EXIST. COND. AND DEMOLITION PLAN
PROJECT NUMBER: 1368232
DR. STH
DATE:
CK. LMH
REVISED:
DRAWING NO.
XXXXXX