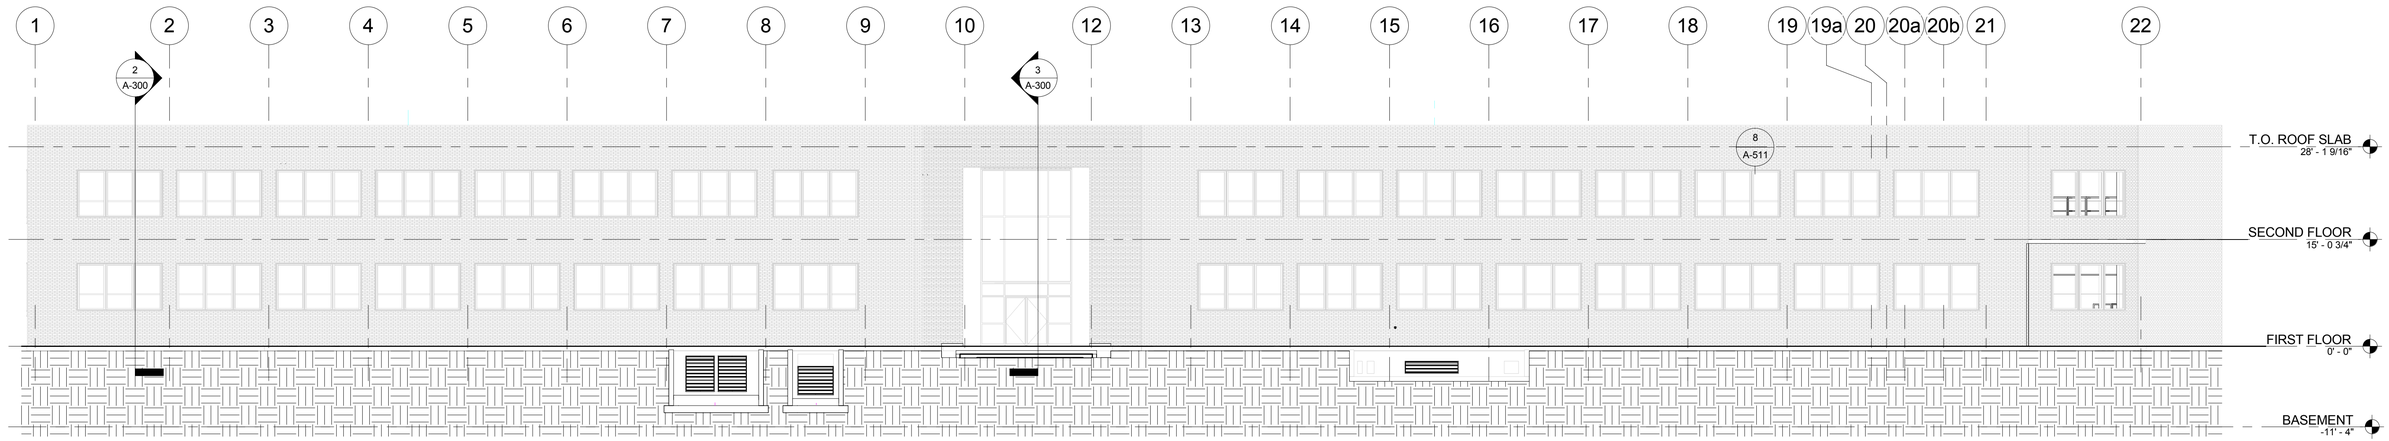

1 NORTH ELEVATION
A-200 REF: A-100 SCALE: 3/32" = 1'-0"

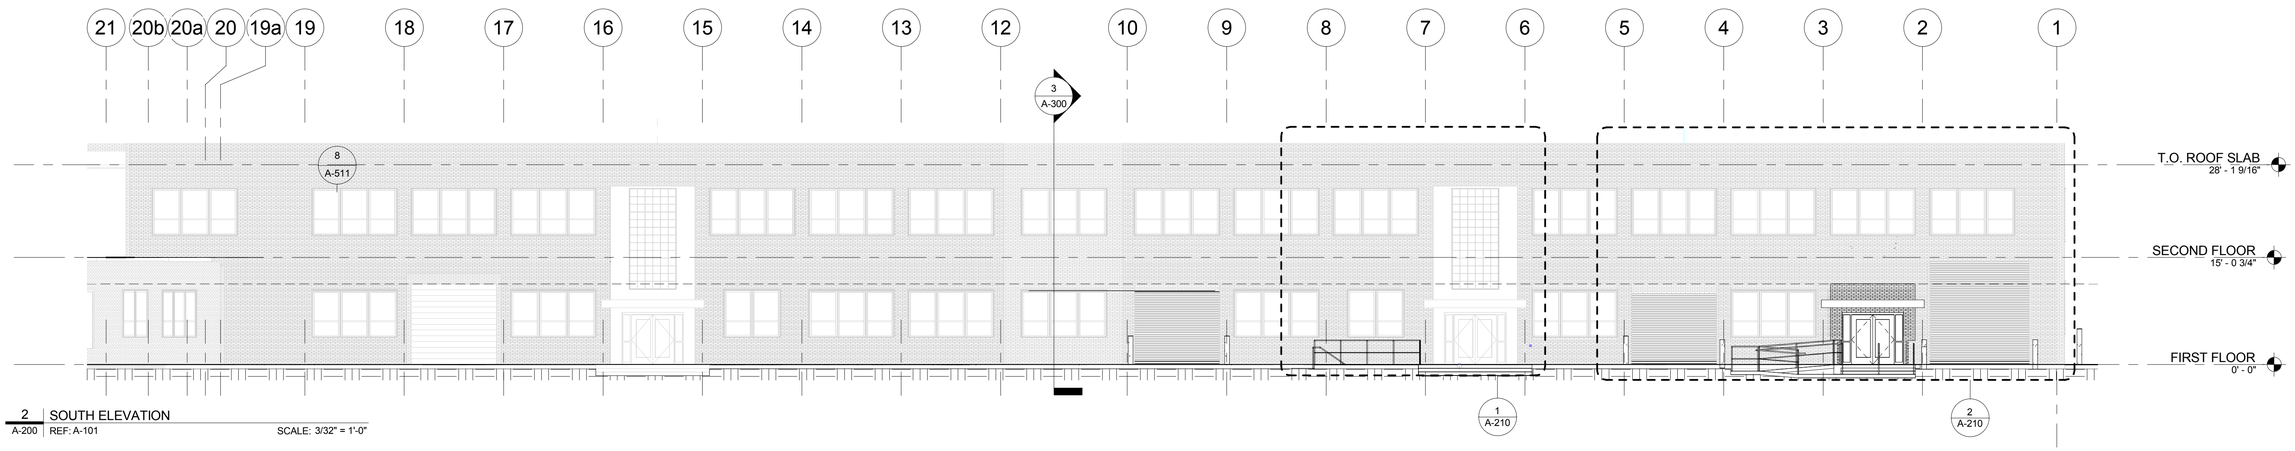

2 SOUTH ELEVATION
A-200 REF: A-101 SCALE: 3/32" = 1'-0"

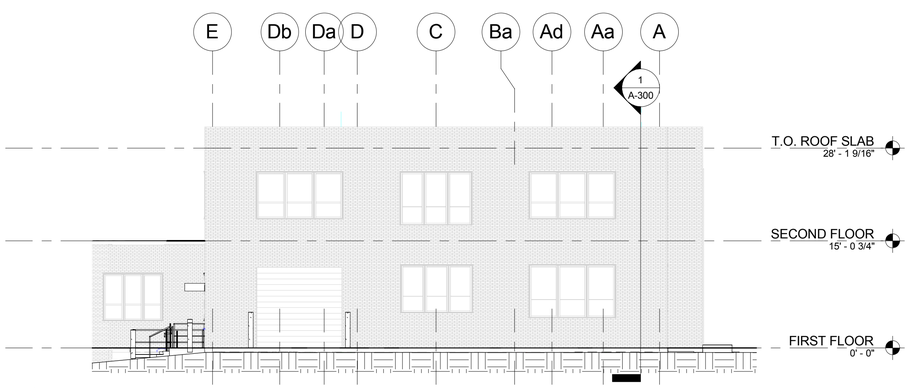

3 EAST ELEVATION
A-200 REF: A-101 SCALE: 3/32" = 1'-0"

GRAPHIC SCALE

REVISIONS					REVISIONS				
Date	No.	Description	BY	Issued to	Date	No.	Description	BY	Issued to

SEAL AREA

COMMONWEALTH OF VIRGINIA
EDWARD D. WEAVER
Lic. No. 011003
ARCHITECT

AECOM
3101 Wilson Boulevard, Suite 900
Arlington, Va. 22201

LANGLEY RESEARCH CENTER

ISSUE DATE
2013.11.06 100% Final Submission

APPROVALS				
NAME	ORGANIZATION	DATE		DATE
WILLIAM ABRAMS	NASA COD	12/02/2013	DRAWN LA	
BRYAN HAAS	NASA COD	12/02/2013	DESIGNED DM	
MARK WHITAKER	NASA FSH, FC	12/06/2013	CHECKED TS/GG	
ROGER BAILEY	NASA, D320	12/09/2013	APPROVED EW	
			TECH. PROJ. ENG.	
			RES. PROJ. ENG.	

TOLERANCE ON DIMENSIONS UNLESS SHOWN OTHERWISE: ANGULAR ± ; X.XX (2 DECIMAL PLACES) ±.02 ; X.XXX (3 DECIMAL PLACES) ±.005

SURFACE FINISH IN MICROINCHES RMS UNLESS SHOWN OTHERWISE

NATIONAL AERONAUTICS & SPACE ADMINISTRATION
LANGLEY RESEARCH CENTER
HAMPTON, VIRGINIA 23681-2199

PROJECT TITLE: FY'14 Minor CoF Project - Repair by Renovation
B1230 East Wing - (D320) Safety-Critical Avionics Lab

DRAWING TITLE: ELEVATIONS

BUILDING NO. 1230 | SIZE D | DRAWING NO. 1293436 | LATEST REV.

SHEET NO. A-200

12/16/2013 7:57:54 AM