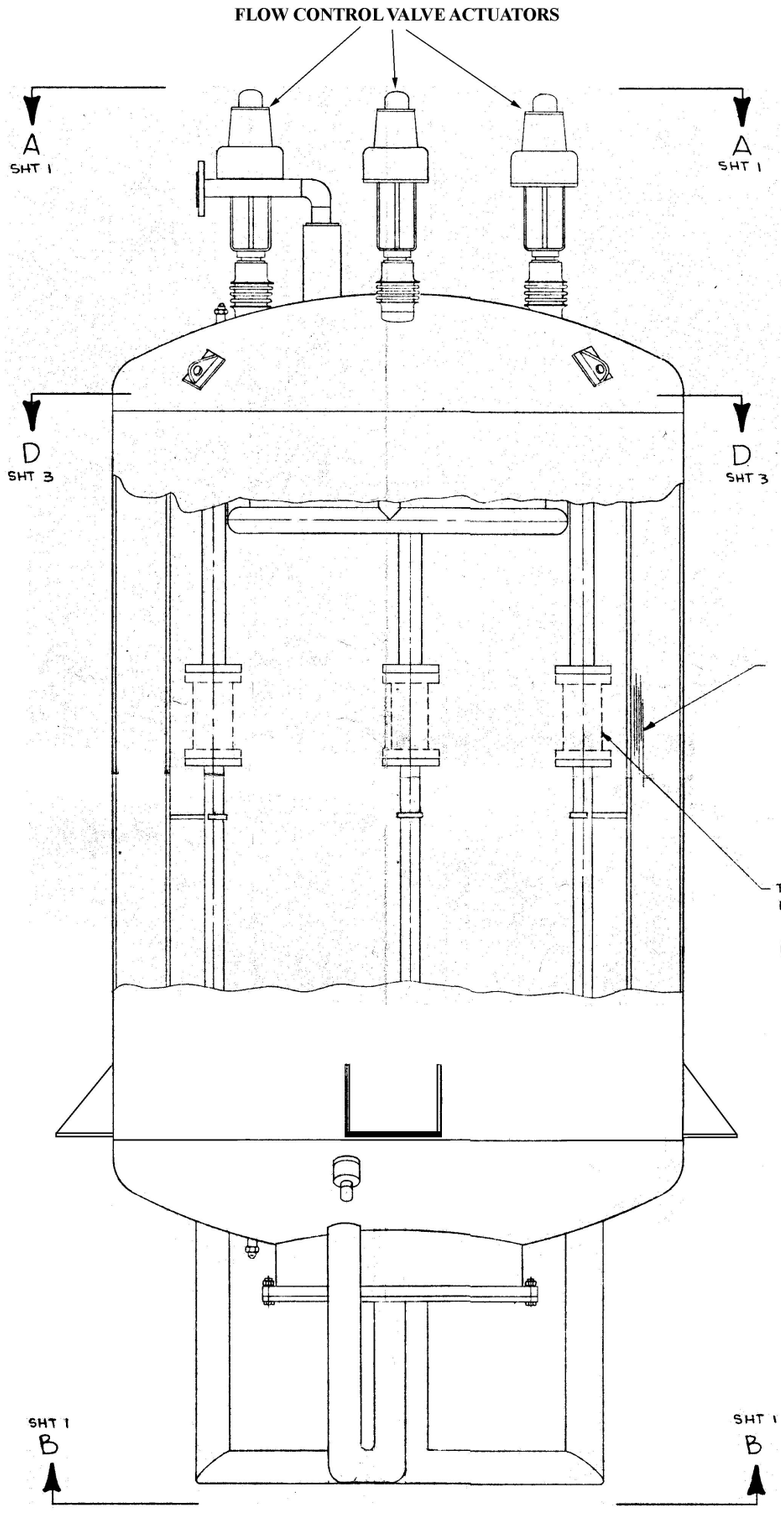

CS #10

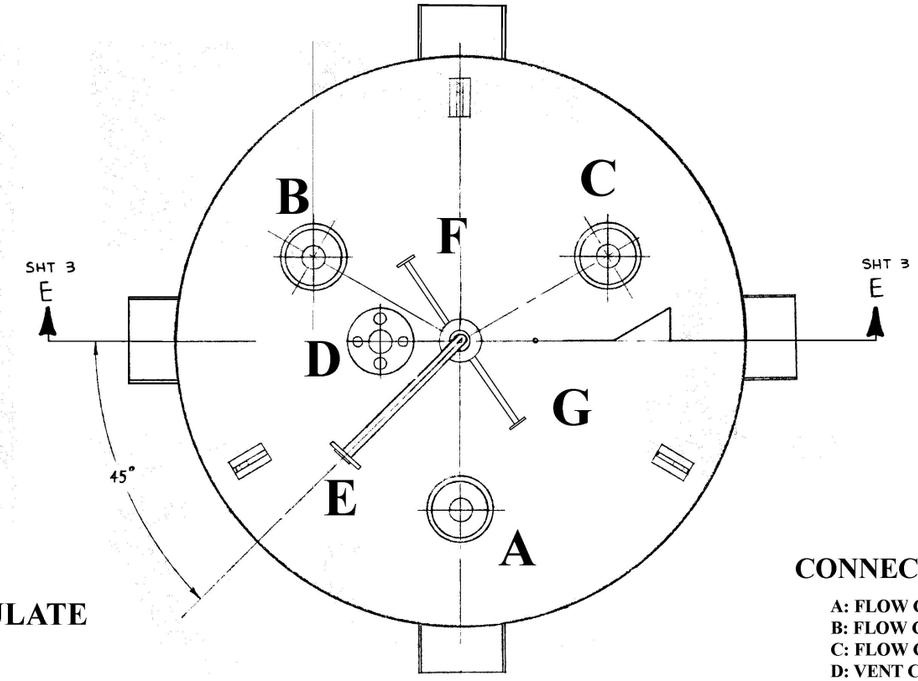

VIEW A-A

CONNECTIONS:

A: FLOW CONTROL VALVE 1 STEM PASS THRU
B: FLOW CONTROL VALVE 2 STEM PASS THRU
C: FLOW CONTROL VALVE 3 STEM PASS THRU
D: VENT CONNECTION
E: FILL CONNECTION
F: EMERGENCY VENT CONNECTION
G: AUXILIARY VENT CONNECTION

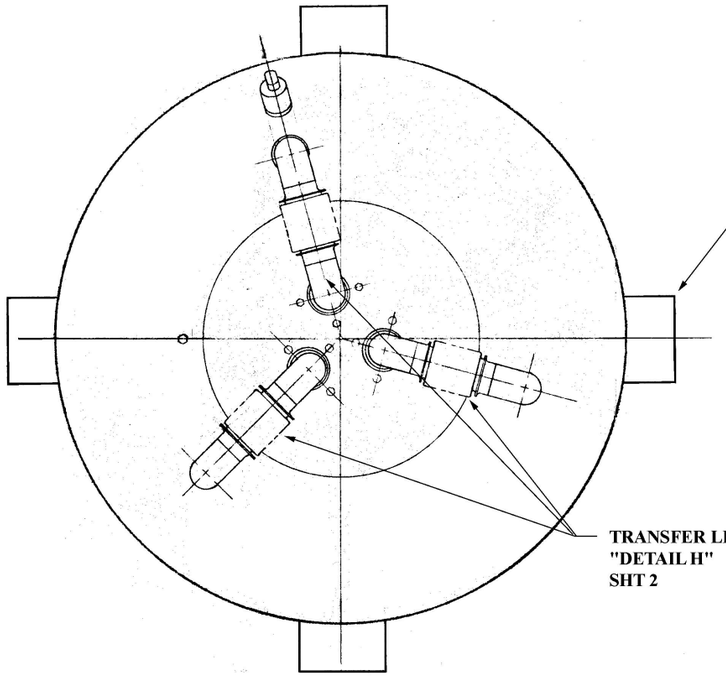

VIEW B-B

WSTF LABS
SKETCH #31101
SHEET 1 OF 8

CS: CUSTOMER SUPPLIED