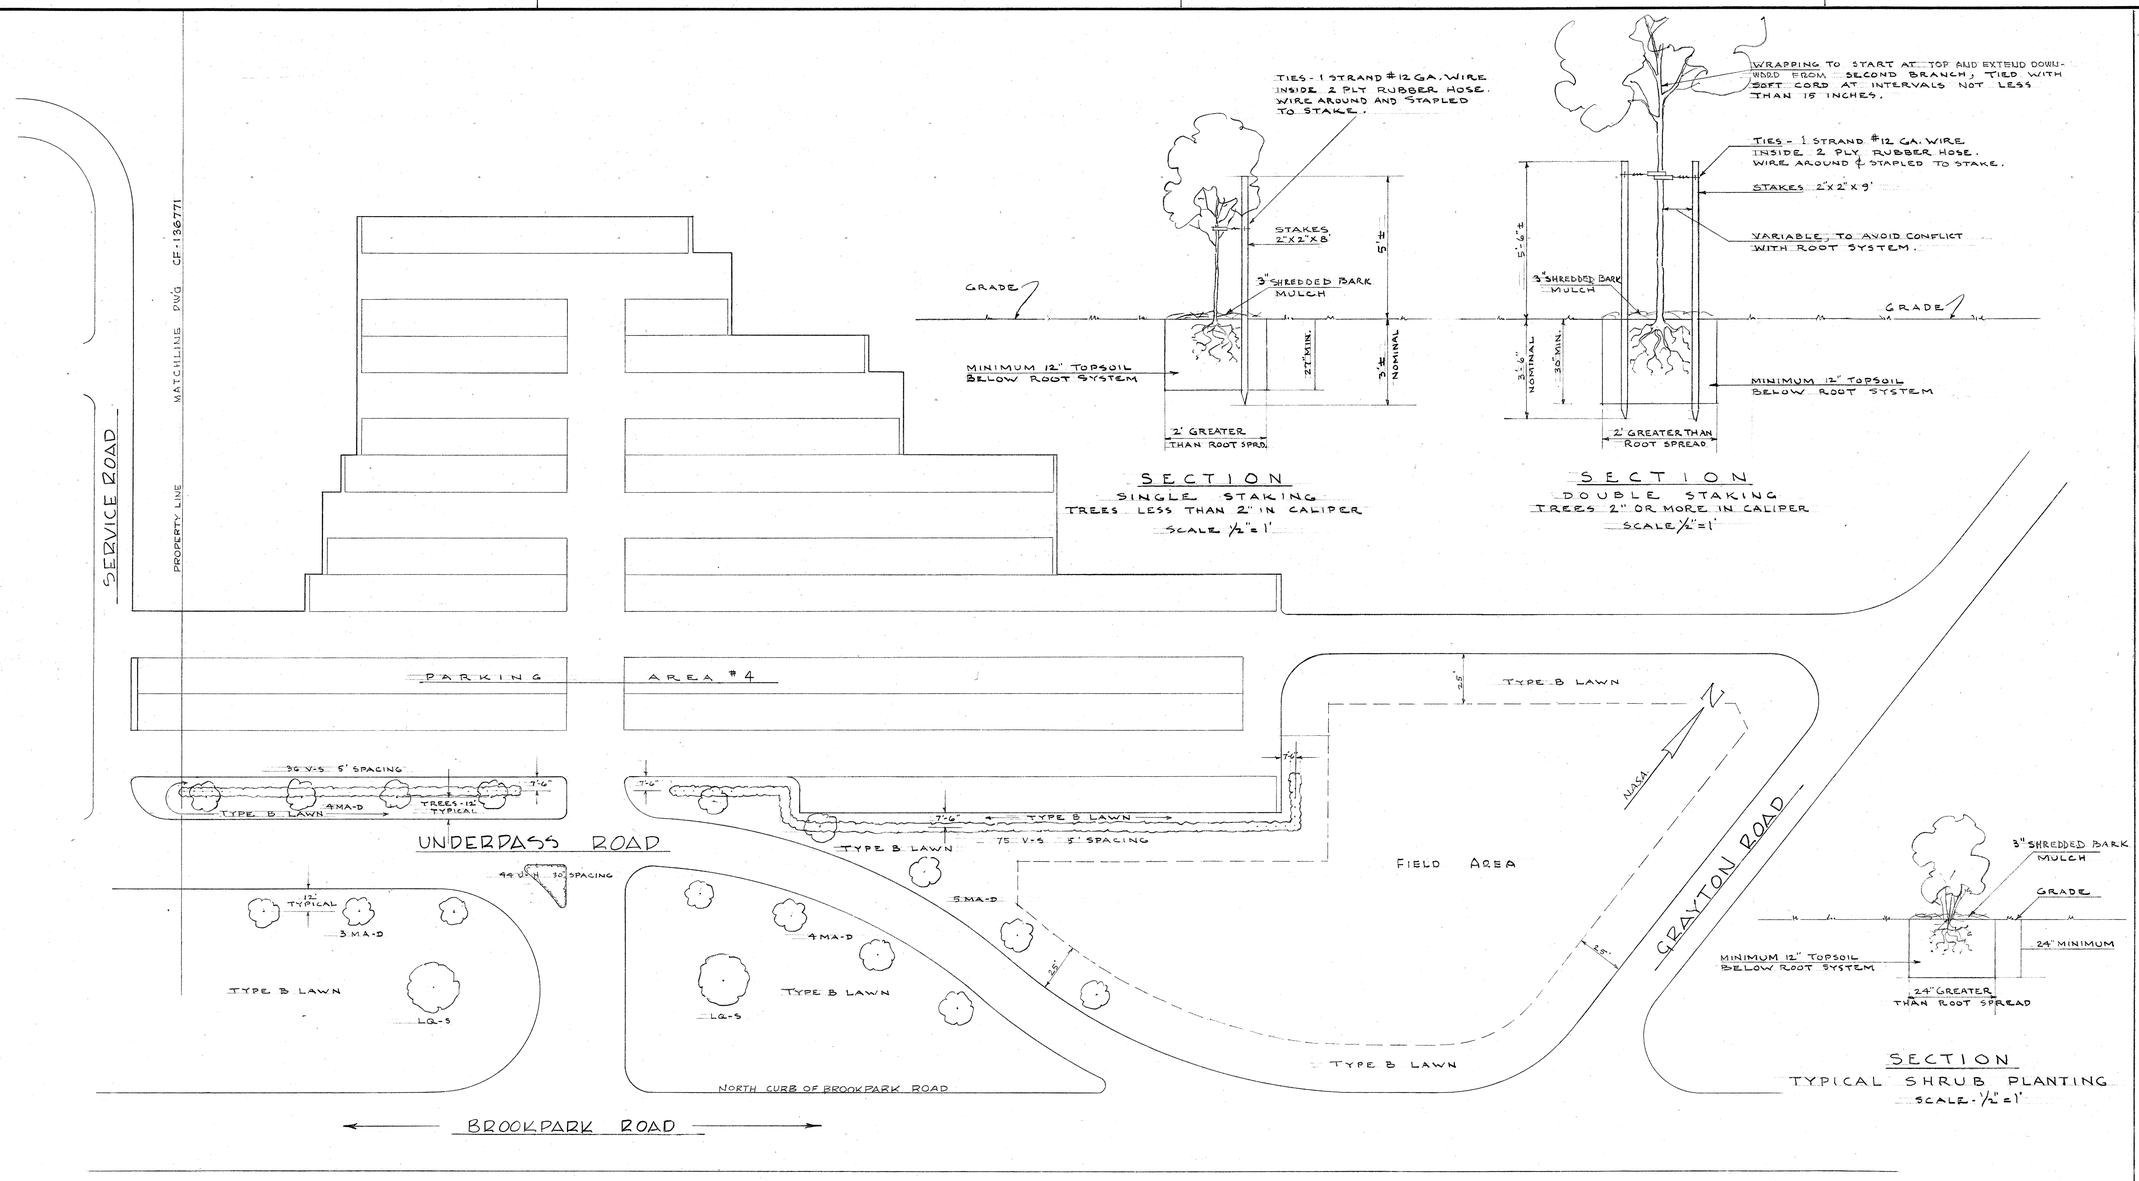

GENERAL NOTES:

See Dwg. No. CF-136770 for notes & Plant list.

STATE OF OHIO
JOHN G. KISH
954
REGISTERED
ARCHITECT

HUBBELL & BENES and HOFF, INC.
ARCHITECTS & ENGINEERS
1922 E. 107th St. CLEVELAND 6, OHIO

M. Stephen Warner – Landscape Architect

DESIGNED BY– M.S.W CHECKED BY– J.W.M. APPROVED BY– J.G.K.

DATE 7-30-62 | JOB NO. 62303 | SHEET ACCOUNT NO. -0173

SCALE 1" = 30'-0"

UNLESS OTHERWISE SPECIFIED
.X DIM. MAY VARY ±
.XX DIM. MAY VARY ±
.XXX DIM. MAY VARY ±
ANGULAR DIM. MAY VARY ±
____ DIM. MAY VARY ±
BREAK SHARP EDGES

REFERENCES		INITIAL	DATE
JO 11806	DR.		
C-8470	CK.		
	D.ENG.	A.B.P.	
	R.ENG.		
	P.ENG.	JWS	
	D.S.HD.	JWS	
SAFETY APPROVAL	R.S.HD.	[illegible]	
BY DATE	D.D.CH.	BAS	8-16-62
AREA SAFETY COMM.	R.D.CH.		

CHANGE	NO.	REVISION	DATE	CK. APP.

DEVELOPMENT ENGINEERING BUILDING PROJECT
STRUCTURES - ROADS - UTILITIES
ARCHITECTURAL
LANDSCAPING
NORTH EAST AREA

NATIONAL AERONAUTICS AND SPACE ADMINISTRATION
LEWIS RESEARCH CENTER
CLEVELAND, OHIO

DWG. NO. CF-136772