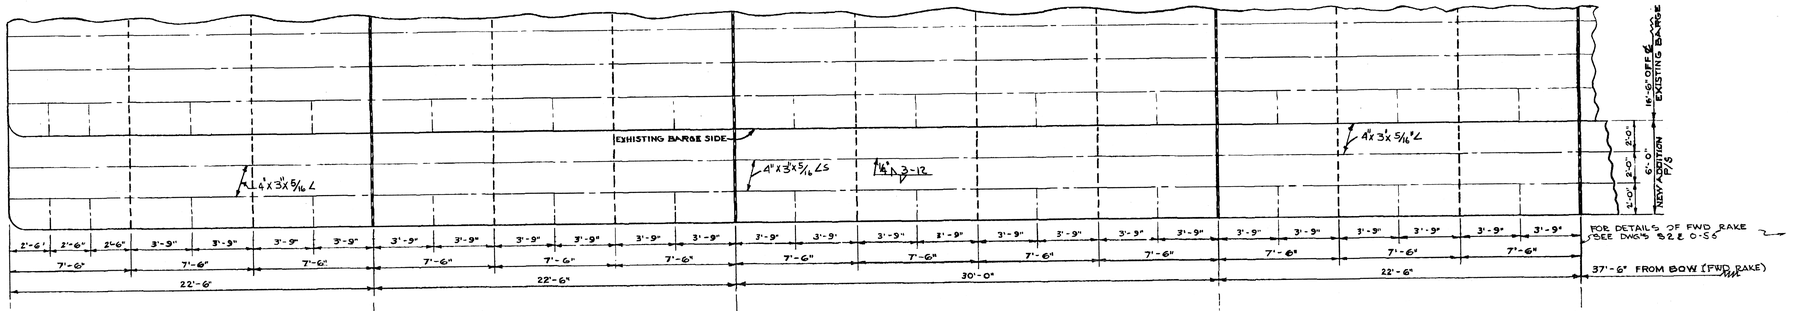

AFT -PLAN- FWD

SCALE: 1/4" = 1'-0"

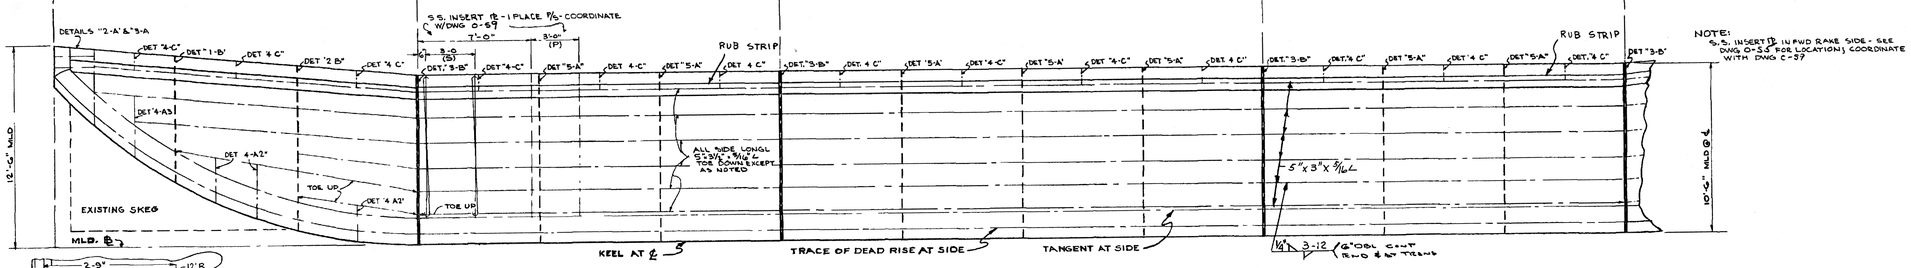

ELEVATION

SCALE 1/4" = 1'-0"

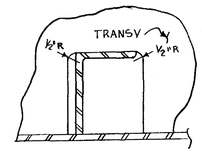

TYP DET. 1-D CUTS FOR LONG'LS

NO SCALE

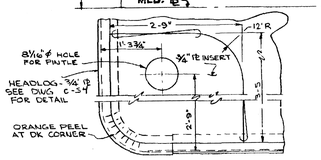

STERN RAKE CORNER

DETAIL "5-C"

SCALE 3/4" = 1'-0"

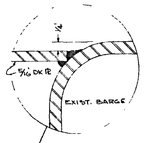

TYPICAL AT MID-BODY & AFT RAKE

BRACING BETWEEN BUCK FRAMES

DETAIL "4-C"

SCALE 3/4" = 1'-0"

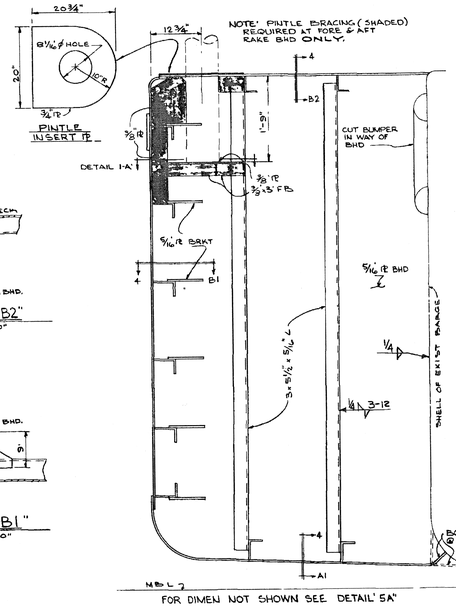

TRANS. W.T BHD.

DETAIL "3-B"

SCALE: 3/4" = 1'-0"

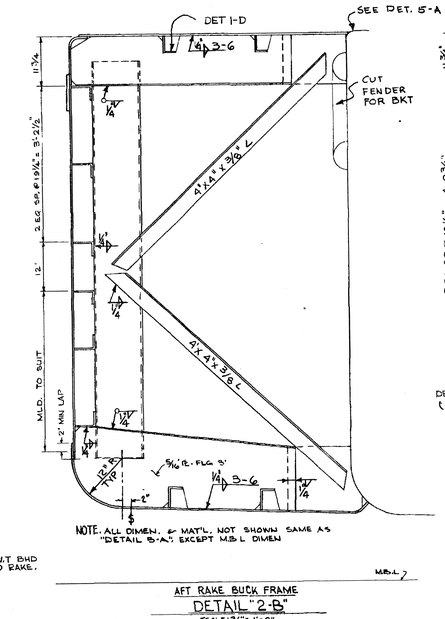

AFT RAKE BUCK FRAME

DETAIL "2-B"

SCALE: 3/4" = 1'-0"

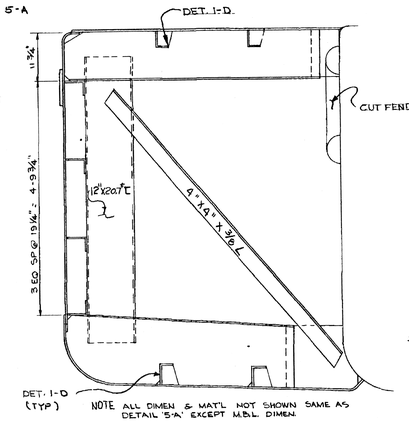

AFT RAKE BUCK FRAME

DETAIL "1-B"

SCALE: 3/4" = 1'-0"

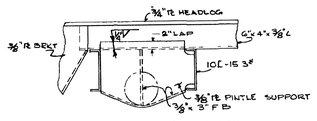

STERN RAKE CORNER PINTLE SUPPORT

DETAIL "1-B1"

SCALE: 3/4" = 1'-0"

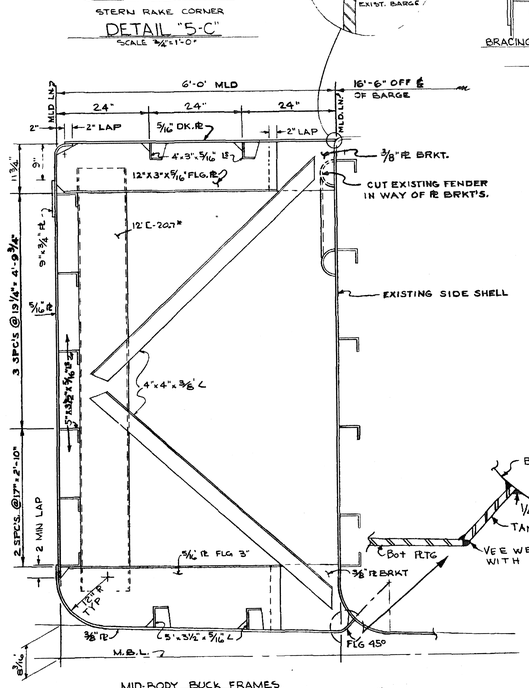

MID-BODY BUCK FRAMES

DETAIL "5-A"

SCALE: 3/4" = 1'-0"

SEE DET 2-B FOR WELDING

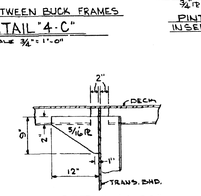

DETAIL "4-B2"

SCALE: 3/4" = 1'-0"

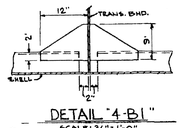

DETAIL "4-B1"

SCALE: 3/4" = 1'-0"

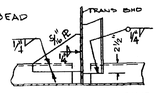

DIMEN. NOT SHOWN SAME AS DETAIL "4-B1"

DETAIL "4-A1"

SCALE: 3/4" = 1'-0"

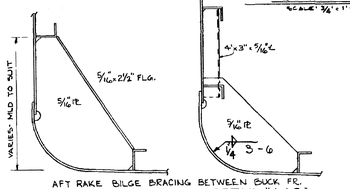

AFT RAKE BILGE BRACING BETWEEN BUCK FR.

DETAIL "4-A2" DETAIL "4-A3"

SCALE 3/4" = 1'-0"

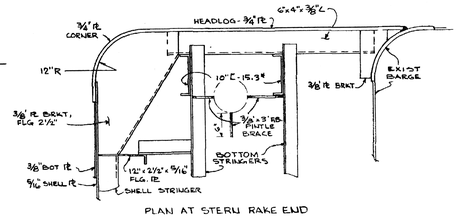

PLAN AT STERN RAKE END

DETAIL "3-A"

SCALE: 3/4" = 1'-0"

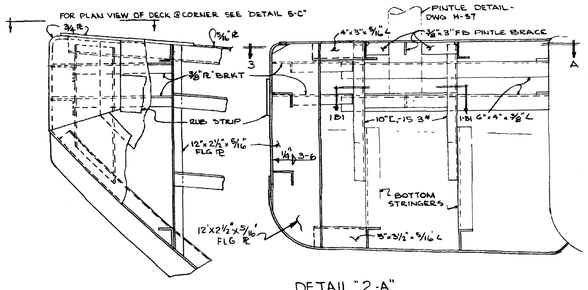

DETAIL "2-A"

SCALE: 3/4" = 1'-0"

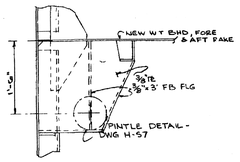

DETAIL "1-A"

SCALE 3/4" = 1' 0"

0 1 2 3

GRAPHIC SCALE IN INCHES

SYM	ZONE	DESCRIPTION	DATE	APPROVED
OA		ADMIN CHANGE TO MAKE FORMAT COMPATIBLE WITH WINDCHILL. UPDATED FROM ORIGINAL. FOR SIGNATURES SEE HISTORY. TJB 11/17/05 T.M.M. 11/17/05	11/17/05	

ISSUED/CEF NOV 25 2005

REVISIONS

SIGNATURES	DATE
DRAWN	
CHECKED	
ENGINEER	
ISSUED ISSUED/CEF	11/5/69
CONCURRENCE	
SUBMITTED	
SAFETY	
APPROVED	DATE
USED ON 31B00-D001	

NATIONAL AERONAUTICS AND SPACE ADMINISTRATION

JOHN C. STENNIS SPACE CENTER SSC, MS 39529-6000

MSS Mississippi Space Services

PROPELLANT BARGES
SIDE EXTENSIONS OF LOX BARGE
135'-0" X 45'-0" X 10'-6" BARGE

SIZE F | DWG NO. 31B00-A005 | REV OA

AUTHORITY | SHEET

REF NO 0-S6

CADD CONTROLLED DRAWING
CADD P/N: 31B00-A005sht1r0A

REF: MTF-800