Hangar AE
LVDC #2
Bridge Configuration

18 Positions
13 Data Intensive
4 Corner
1 End

Inside Wall Dimensions:
30' – 10 ½" Deep
X
25' – 11" Wide

Scale: 3/8" = 1'

Rev 3
16 Jan 2015
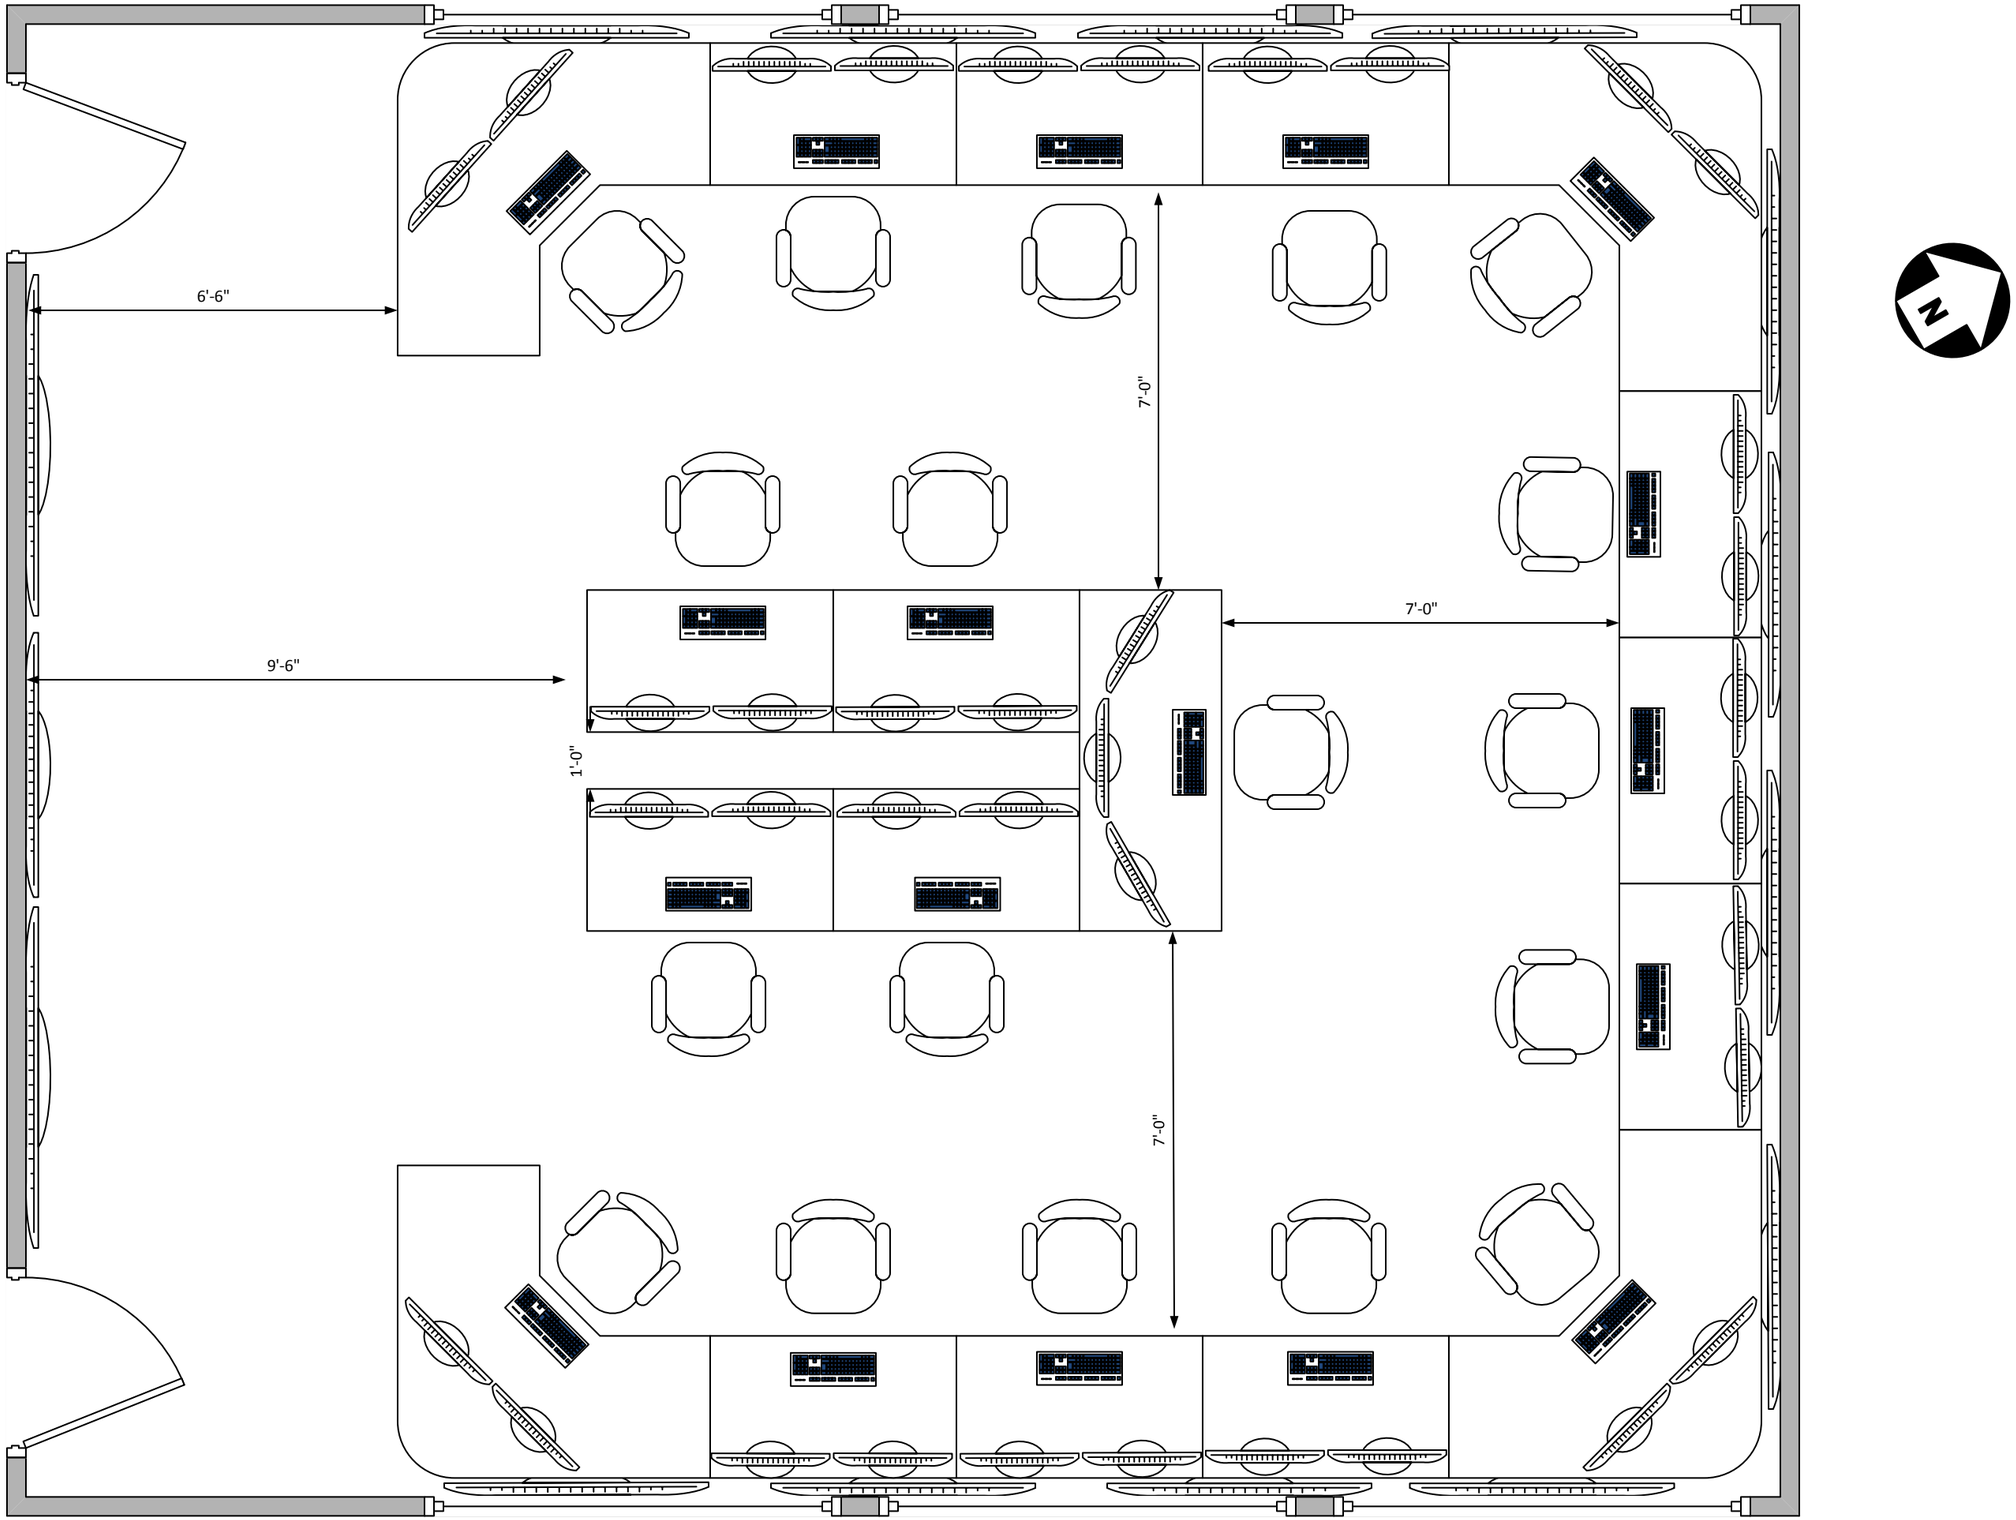
(Figure 2)