VAFB Bldg 836
LVDC #2
Bridge Configuration

18 Positions
13 Data Intensive
4 Corner
1 End

Inside Wall Dimensions:
31' - 0" Deep
X
26' – 6" Wide

Scale: 3/8" = 1'

Rev 1
16 Jan 2015

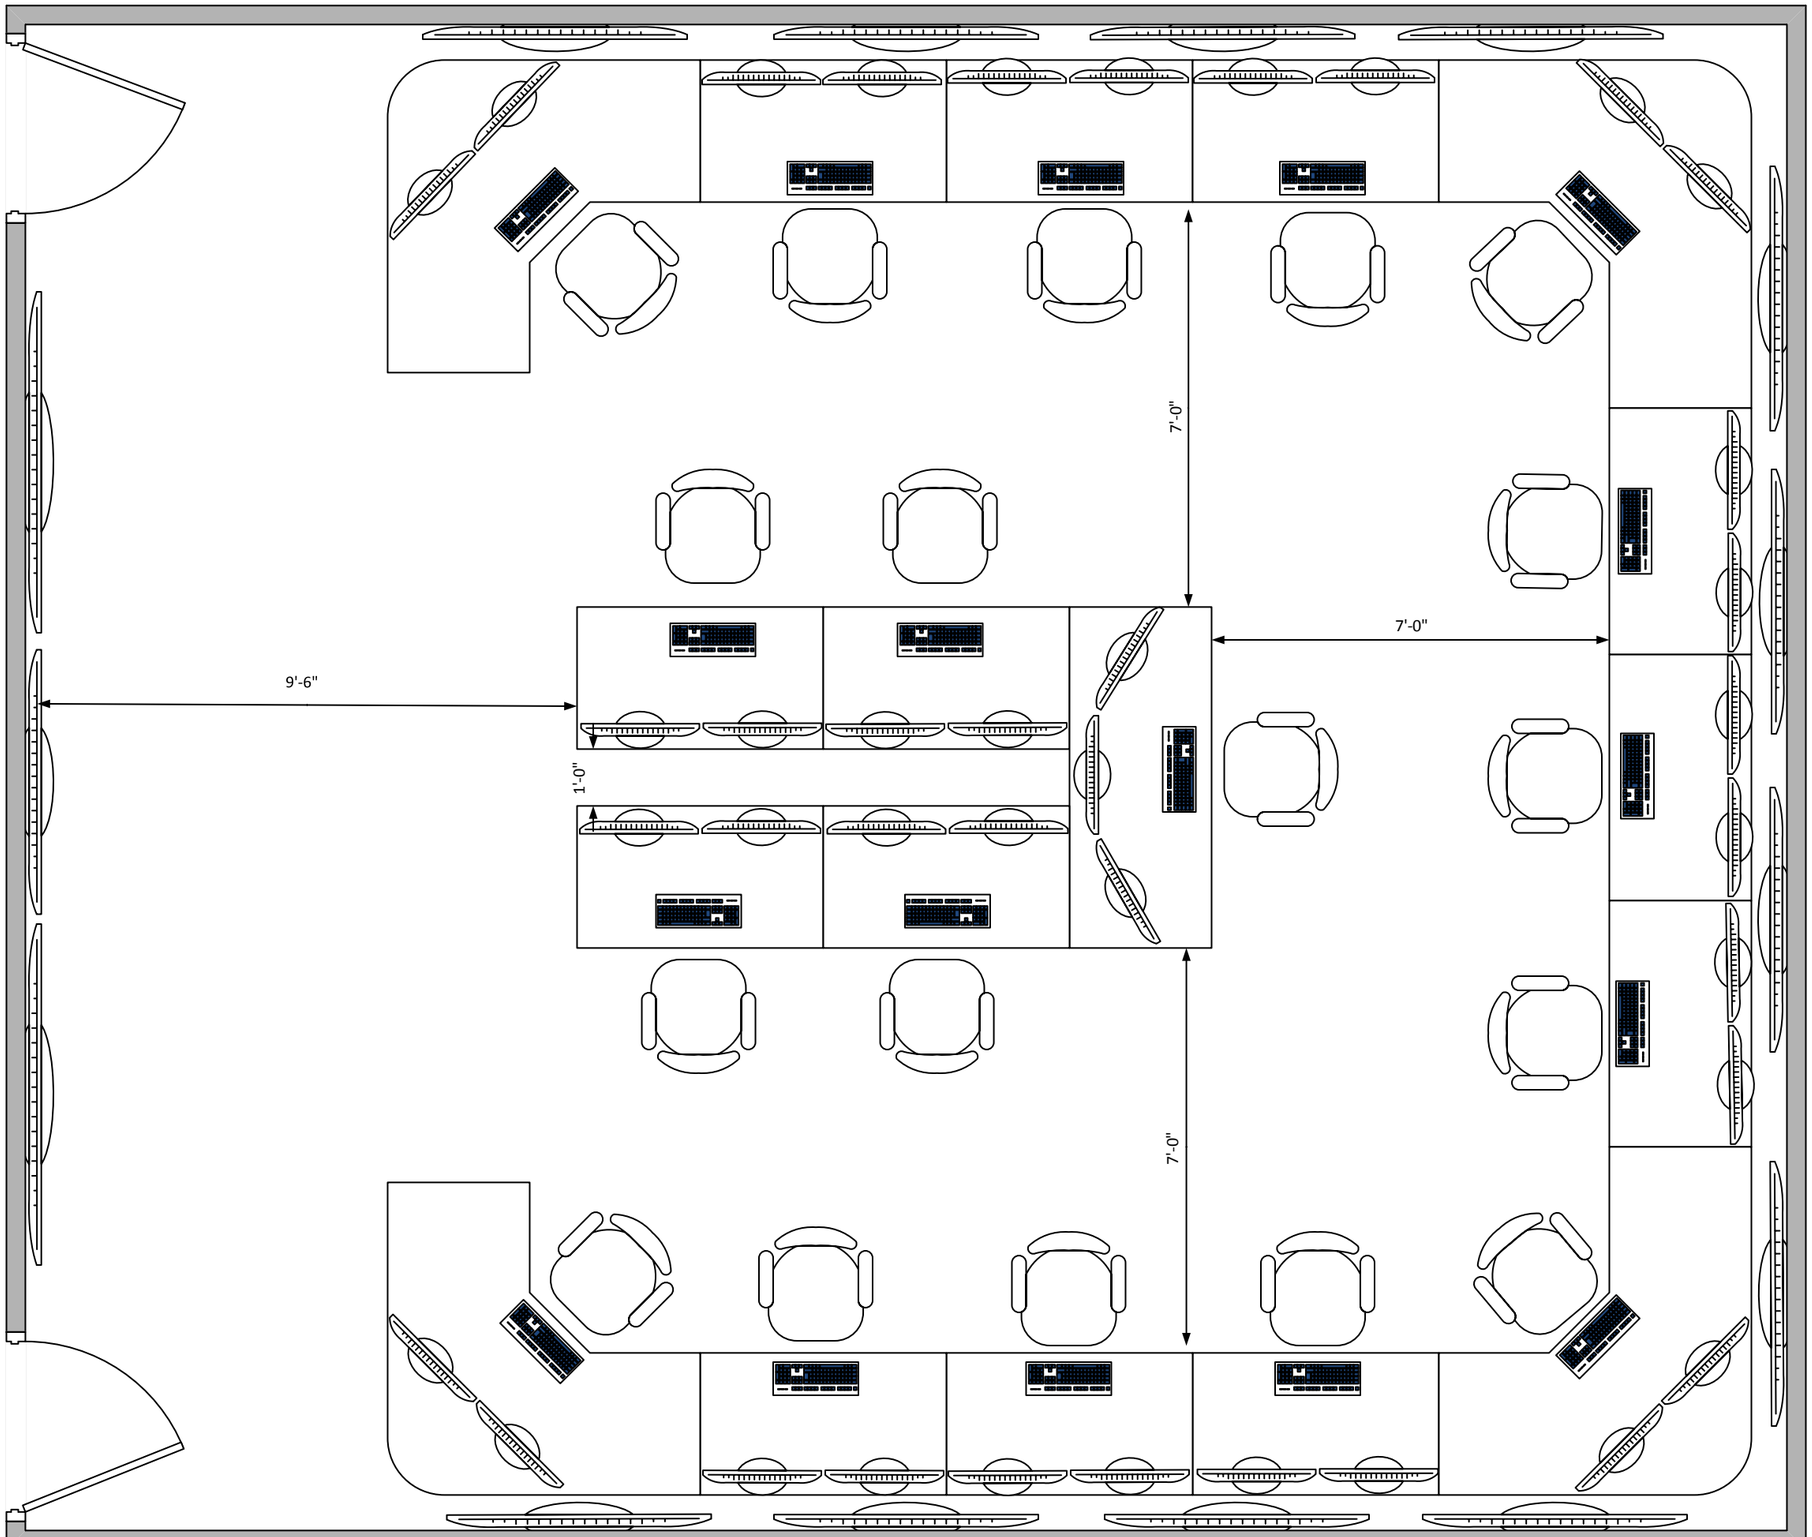

(Figure 5)