VAFB Bldg 836
LVDC #2
Bridge Configuration
Option 1

22 Positions
17 Data Intensive
2 General Usage
2 Corner
1 End

Inside Wall Dimensions:
31' - 0" Deep
X
26' – 6" Wide

Scale: 3/8" = 1'

Rev 1
16 Jan 2015

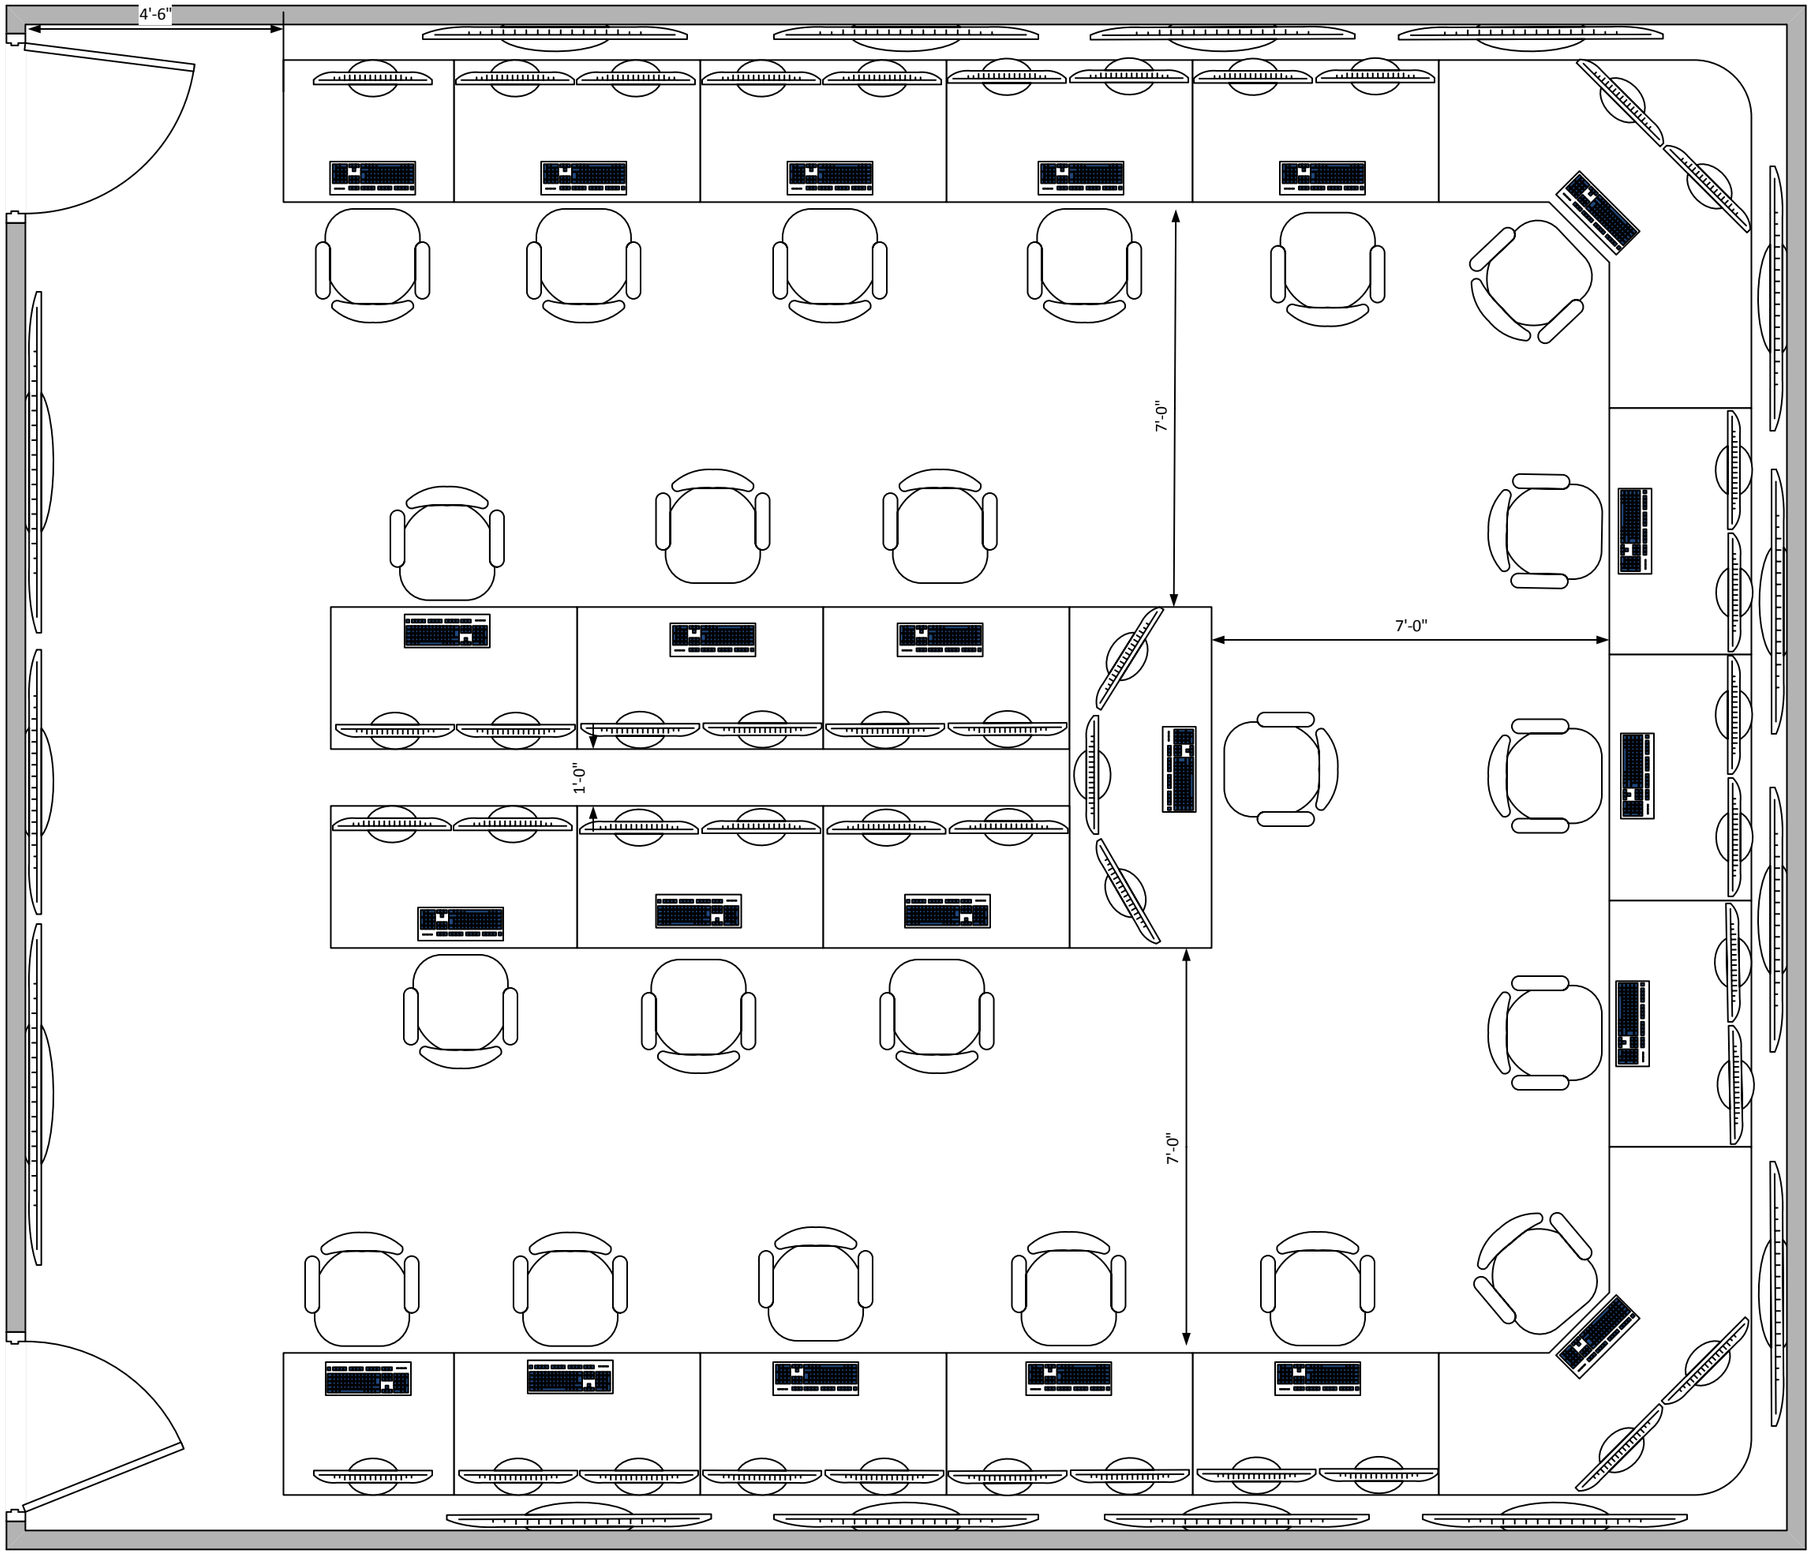

(Figure 7)